Key Map n.t.s.

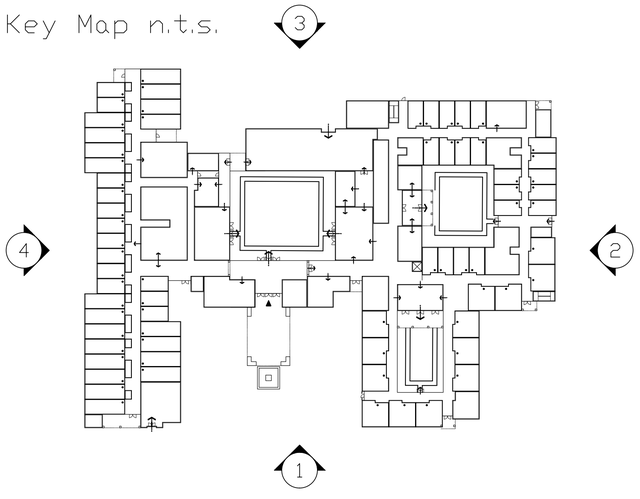

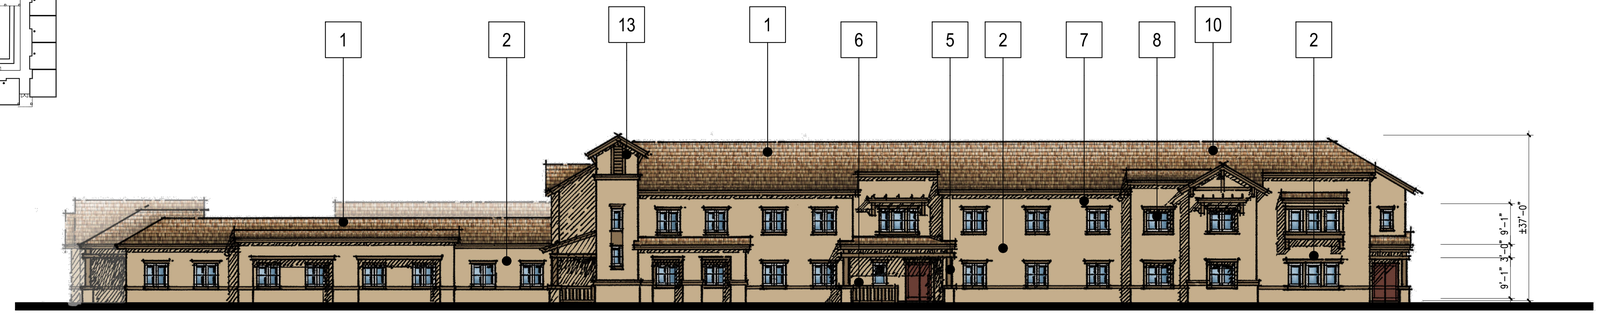

2. RIGHT

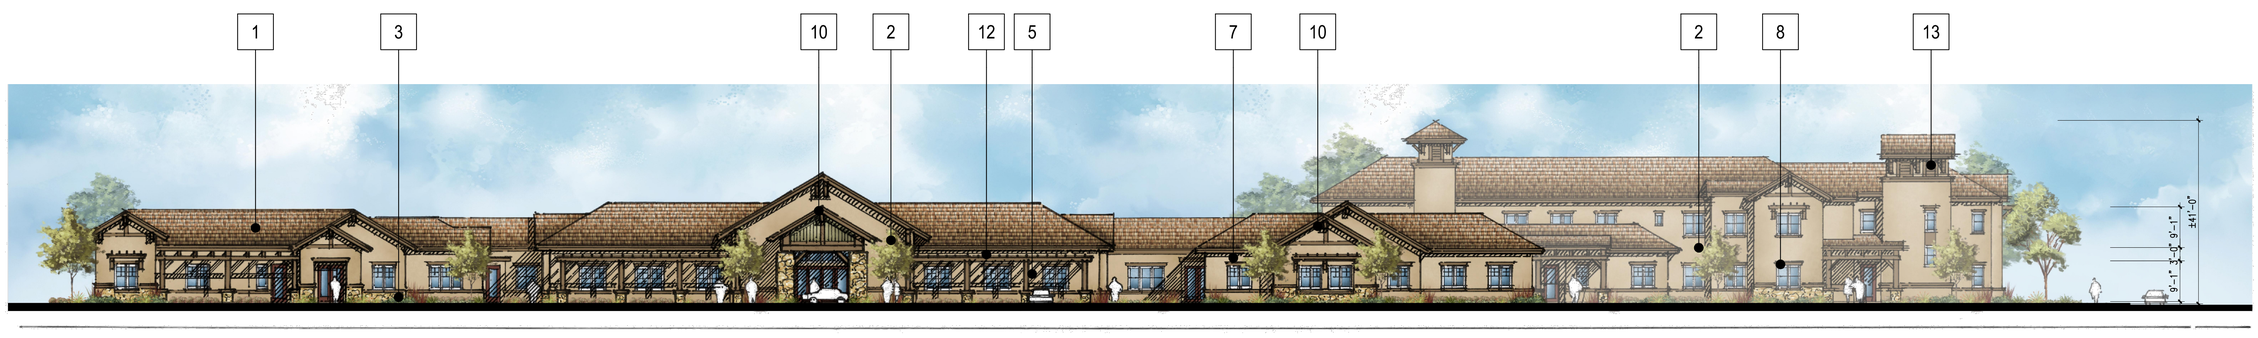

1. FRONT

Material Legend :

1. Concrete Tile Roof
2. Stucco Wall
3. Stone Veneer
4. Fiber Cement Siding
5. Wood Post
6. Wood Railing
7. Window/Door Trim
8. Recessed Window
9. Decorative Gable End Details
10. Decorative Beam
11. Corbels
12. Wood Trellis
13. Decorative Louver
14. Decorative Shutter
15. Lighting Fixture
16. Metal Door
17. Wood Frame

0 8 16 32

SENIOR LIVING BUILDING
CHARACTER ELEVATIONS-1

A3.3

HORIZONS

Strata Equity Group
4370 La Jolla Village Dr. Suite 960
San Diego, CA 92122
(858) 546-0900

WILDOMAR, CALIFORNIA

KTGY # 2013-0123

09.05.2014
01.09.2015

KTGY Group, Inc.
Architecture+Planning
17922 Fitch
Irvine, CA 92614
949.851.2133
ktgy.com

Key Map n.t.s.

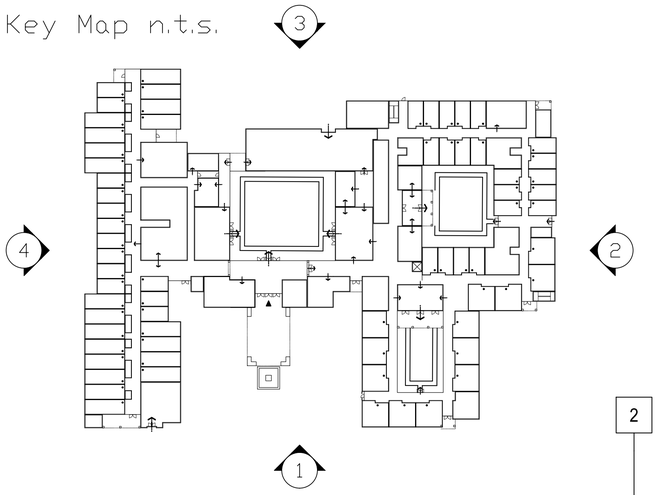

Material Legend :

1. Concrete Tile Roof
2. Stucco Wall
3. Stone Veneer
4. Fiber Cement Siding
5. Wood Post
6. Wood Railing
7. Window/Door Trim
8. Recessed Window
9. Decorative Gable End Details
10. Decorative Beam
11. Corbels
12. Wood Trellis
13. Decorative Louver
14. Decorative Shutter
15. Lighting Fixture
16. Metal Door
17. Wood Frame

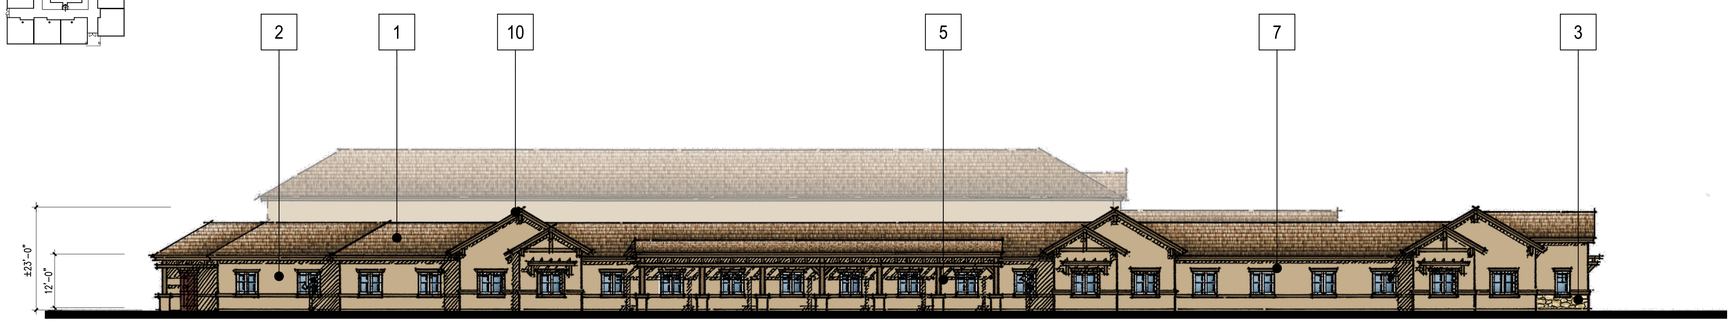

4. LEFT

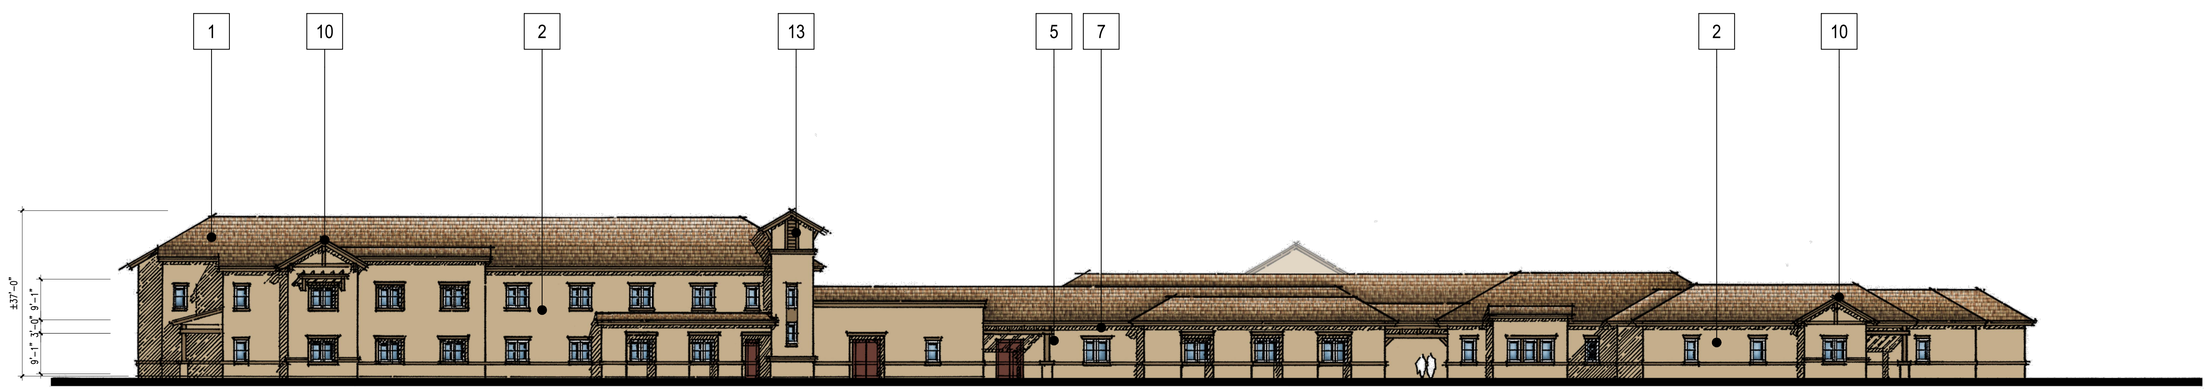

3. REAR

SENIOR LIVING BUILDING
CHARACTER ELEVATIONS-2

0 8 16 32

A3.4

HORIZONS

Strata Equity Group
4370 La Jolla Village Dr. Suite 960
San Diego, CA 92122
(858) 546-0900

WILDOMAR, CALIFORNIA

KTGY # 2013-0123

09.05.2014
01.09.2015

KTGY Group, Inc.
Architecture+Planning
17922 Fitch
Irvine, CA 92614
949.851.2133
ktgy.com

Key Map n.t.s.

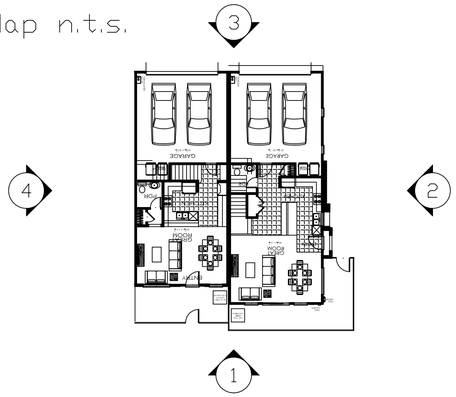

Material Legend :

1. Concrete Tile Roof
2. Stucco Wall
3. Stone Veneer
4. Fiber Cement Siding
5. Wood Post
6. Wood Railing
7. Window/Door Trim
8. Recessed Window
9. Decorative Gable End Details
10. Decorative Beam
11. Corbels
12. Wood Trellis
13. Decorative Louver
14. Decorative Shutter
15. Lighting Fixture
16. Metal Door
17. Wood Frame

3. REAR

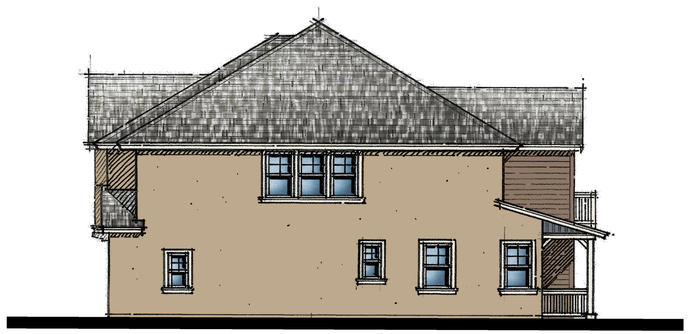

4. LEFT

2. RIGHT

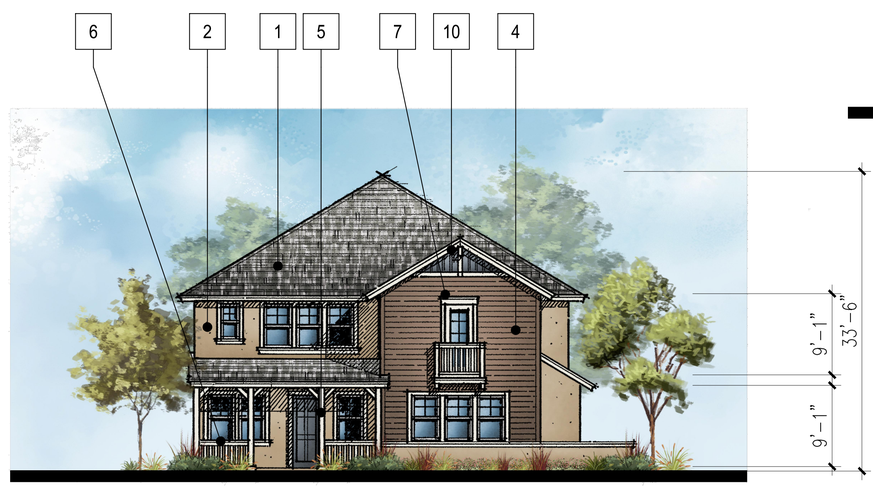

1. FRONT

TOWNHOMES CHARACTER ELEVATIONS
BUILDING - A

0 4 8 16

A2.6

HORIZONS

Strata Equity Group
4370 La Jolla Village Dr. Suite 960
San Diego, CA 92122
(858) 546-0900

WILDOMAR, CALIFORNIA

KTGY # 2013-0123

09.05.2014
01.09.2015

KTGY Group, Inc.
Architecture+Planning
17922 Fitch
Irvine, CA 92614
949.851.2133
ktgy.com

Key Map n.t.s.

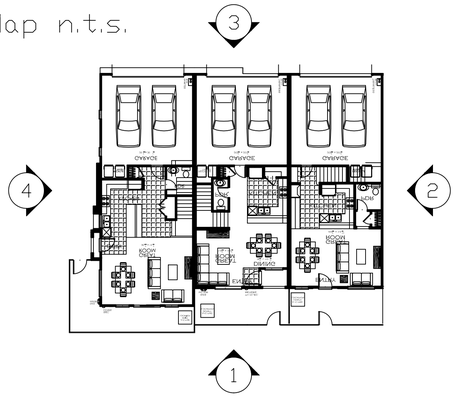

3. REAR

Material Legend :

1. Concrete Tile Roof
2. Stucco Wall
3. Stone Veneer
4. Fiber Cement Siding
5. Wood Post
6. Wood Railing
7. Window/Door Trim
8. Recessed Window
9. Decorative Gable End Details
10. Decorative Beam
11. Corbels
12. Wood Trellis
13. Decorative Louver
14. Decorative Shutter
15. Lighting Fixture
16. Metal Door
17. Wood Frame

4. LEFT

2. RIGHT

1. FRONT

TOWNHOMES CHARACTER ELEVATIONS
BUILDING - B

0 4 8 16

A2.7

HORIZONS

Strata Equity Group
4370 La Jolla Village Dr. Suite 960
San Diego, CA 92122
(858) 546-0900

WILDOMAR, CALIFORNIA

KTGY # 2013-0123

09.05.2014
01.09.2015

KTGY Group, Inc.
Architecture+Planning
17922 Fitch
Irvine, CA 92614
949.851.2133
ktgy.com

Key Map n.t.s.

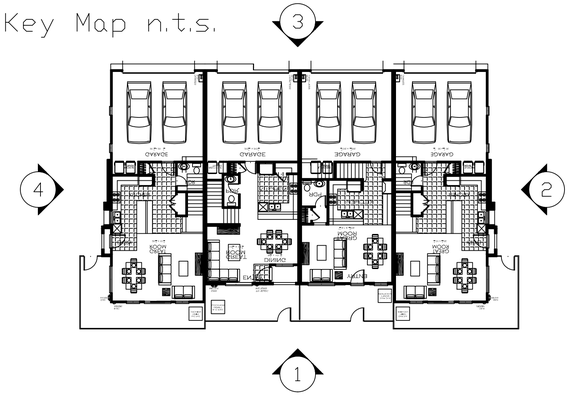

3. REAR

Material Legend :

1. Concrete Tile Roof
2. Stucco Wall
3. Stone Veneer
4. Fiber Cement Siding
5. Wood Post
6. Wood Railing
7. Window/Door Trim
8. Recessed Window
9. Decorative Gable End Details
10. Decorative Beam
11. Corbels
12. Wood Trellis
13. Decorative Louver
14. Decorative Shutter
15. Lighting Fixture
16. Metal Door
17. Wood Frame

4. LEFT

2. RIGHT

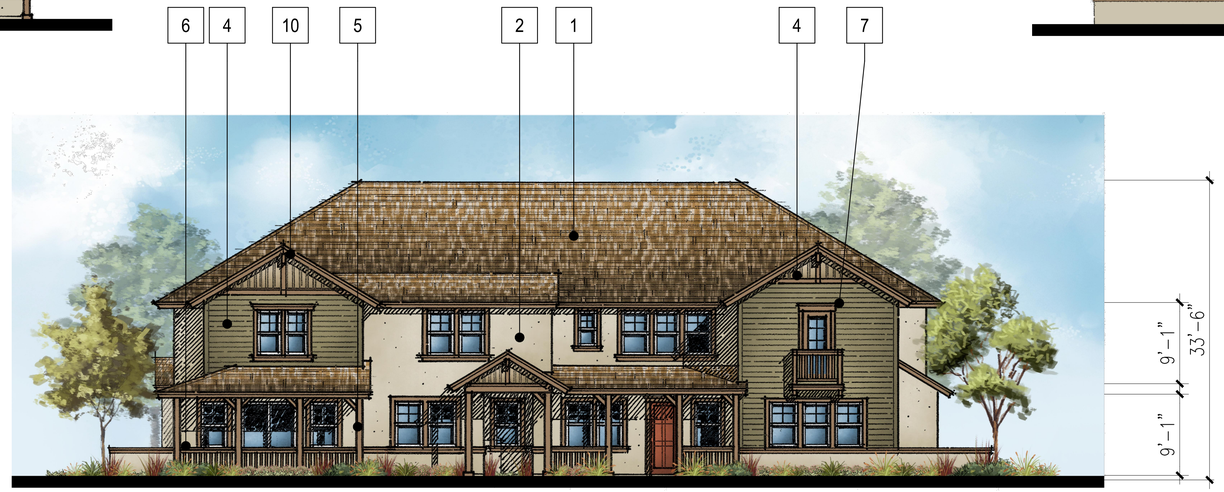

1. FRONT

TOWNHOMES CHARACTER ELEVATIONS
BUILDING - C

0 4 8 16

A2.8

HORIZONS

Strata Equity Group
4370 La Jolla Village Dr. Suite 960
San Diego, CA 92122
(858) 546-0900

WILDOMAR, CALIFORNIA

KTGY # 2013-0123

09.05.2014
01.09.2015

KTGY Group, Inc.
Architecture+Planning
17922 Fitch
Irvine, CA 92614
949.851.2133
ktgy.com