FRONT ELEVATION

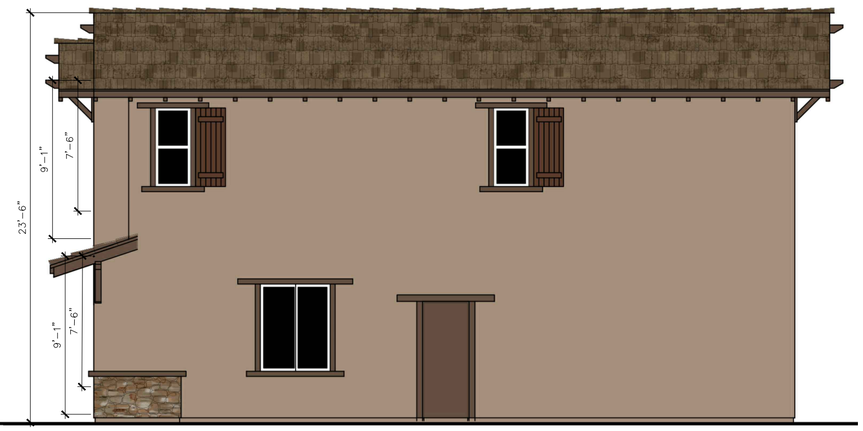

RIGHT ELEVATION

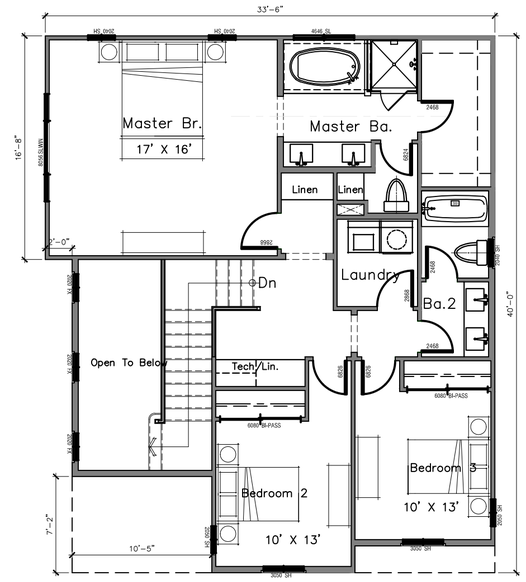

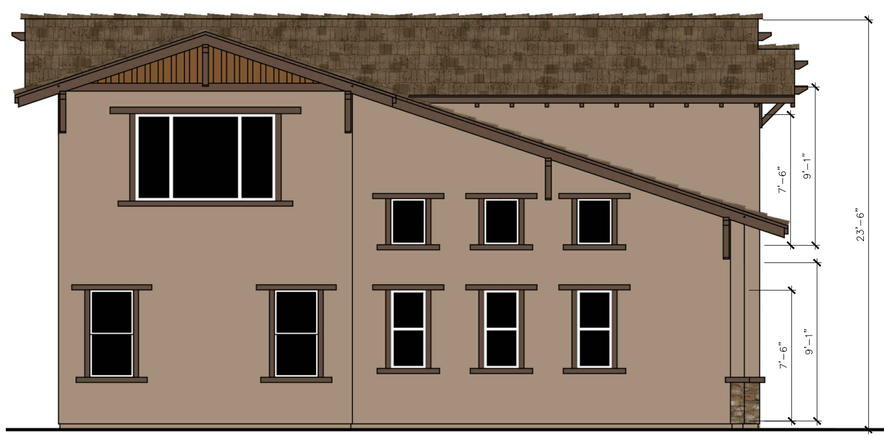

LEFT ELEVATION

REAR ELEVATION

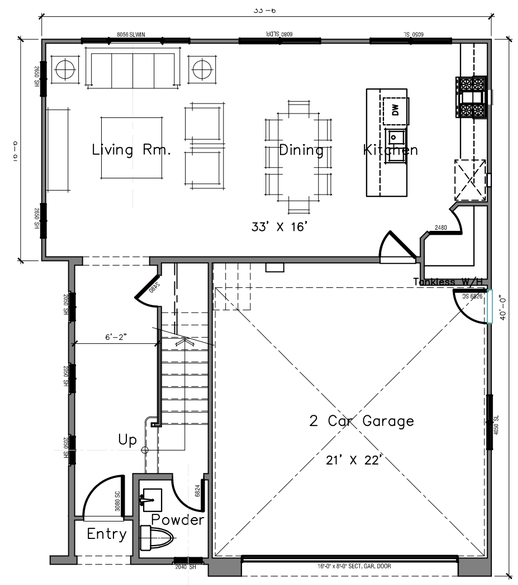

FLOOR PLAN
SCALE: 1/8" = 1'-0"

NOVA HOMES, INC.
Building Value for Homeowners

IN THE CITY OF WILDOMAR, STATE OF CALIFORNIA

WILDOMAR RIDGE

FLOOR PLANS & ELEVATIONS

PLAN 1 - CRAFTSMAN
1,746 SF. (2 STORY)
3 BED, 2.5 BATHS

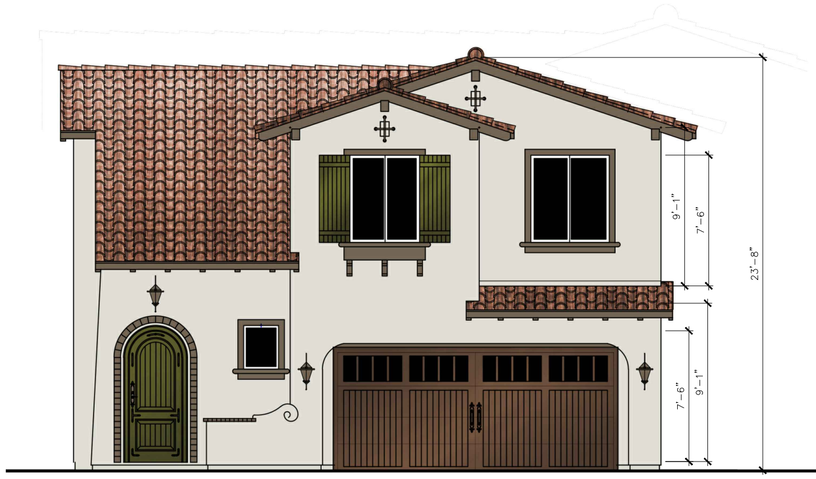

FRONT ELEVATION

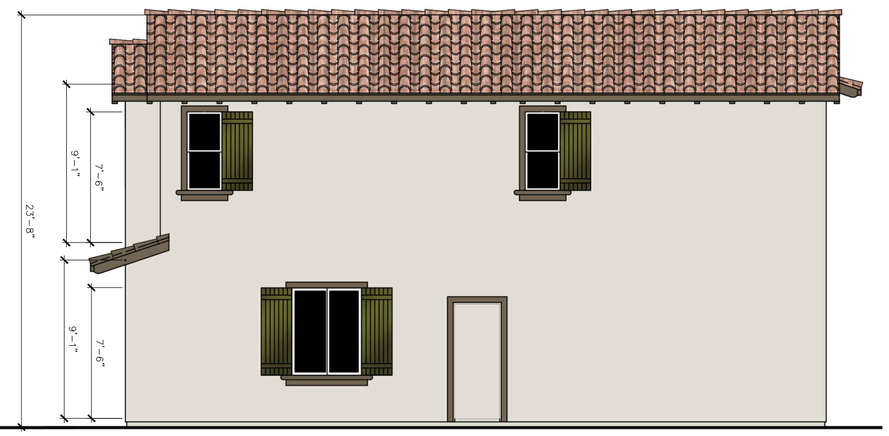

RIGHT ELEVATION

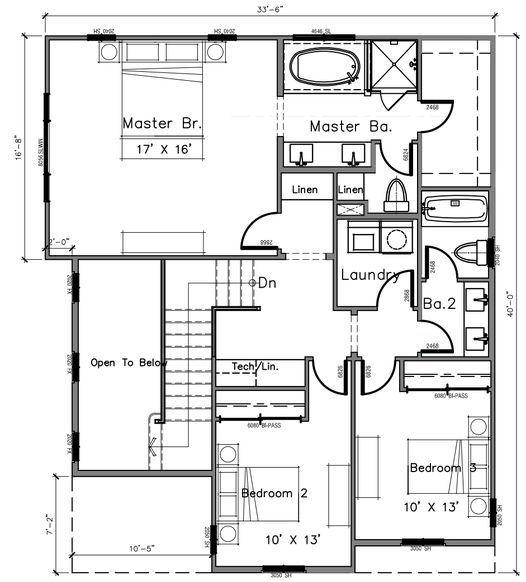

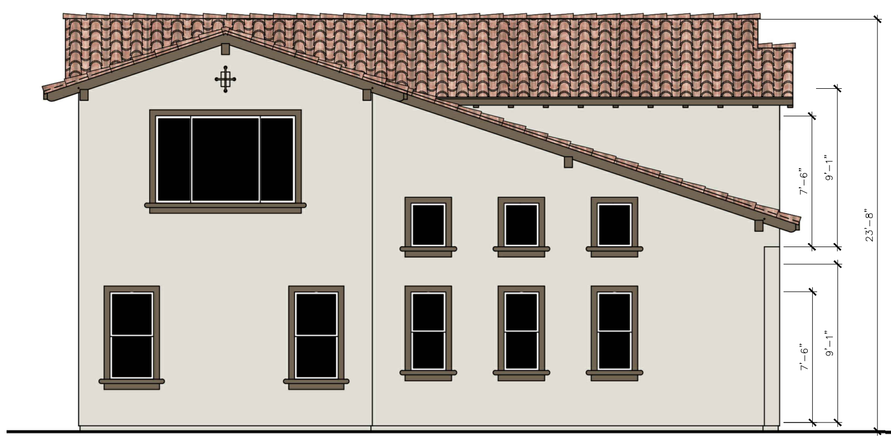

LEFT ELEVATION

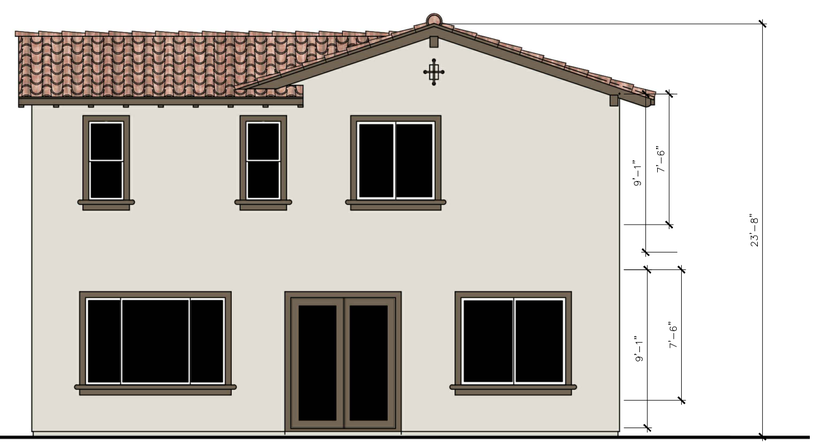

REAR ELEVATION

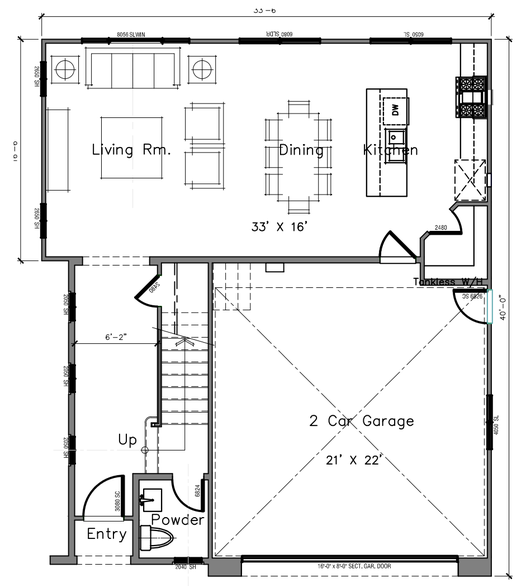

FLOOR PLAN
SCALE: 1/8" = 1'-0"

NOVA HOMES, INC.
Building Value for Homeowners

IN THE CITY OF WILDOMAR, STATE OF CALIFORNIA

WILDOMAR RIDGE

FLOOR PLANS & ELEVATIONS

PLAN 1 - SPANISH
1,746 SF. (2 STORY)
3 BED, 2.5 BATHS

FRONT ELEVATION

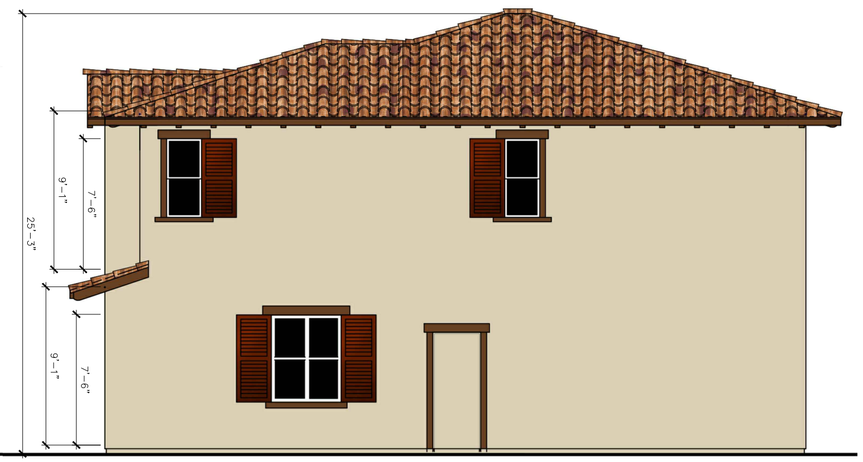

RIGHT ELEVATION

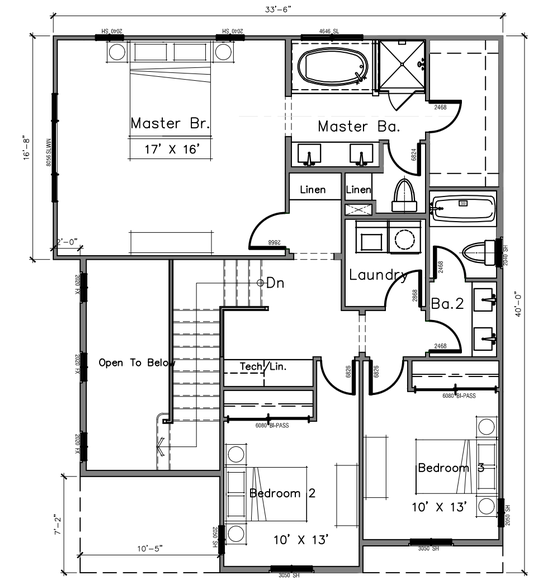

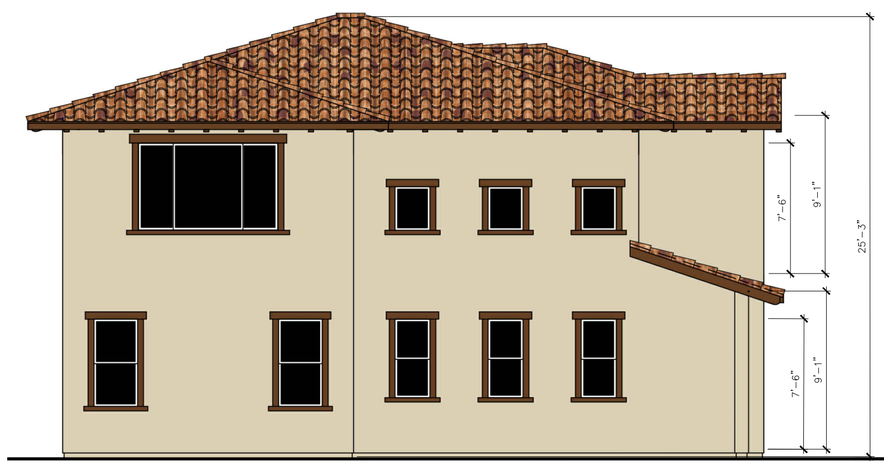

LEFT ELEVATION

REAR ELEVATION

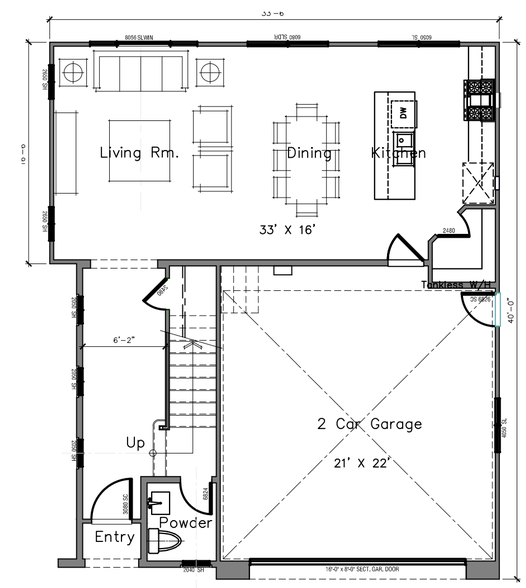

FLOOR PLAN
SCALE: 1/8" = 1'-0"

NOVA HOMES, INC.
Building Value for Homeowners

IN THE CITY OF WILDOMAR, STATE OF CALIFORNIA

WILDOMAR RIDGE

FLOOR PLANS & ELEVATIONS

PLAN 1 - TUSCAN
1,746 SF. (2 STORY)
3 BED, 2.5 BATHS

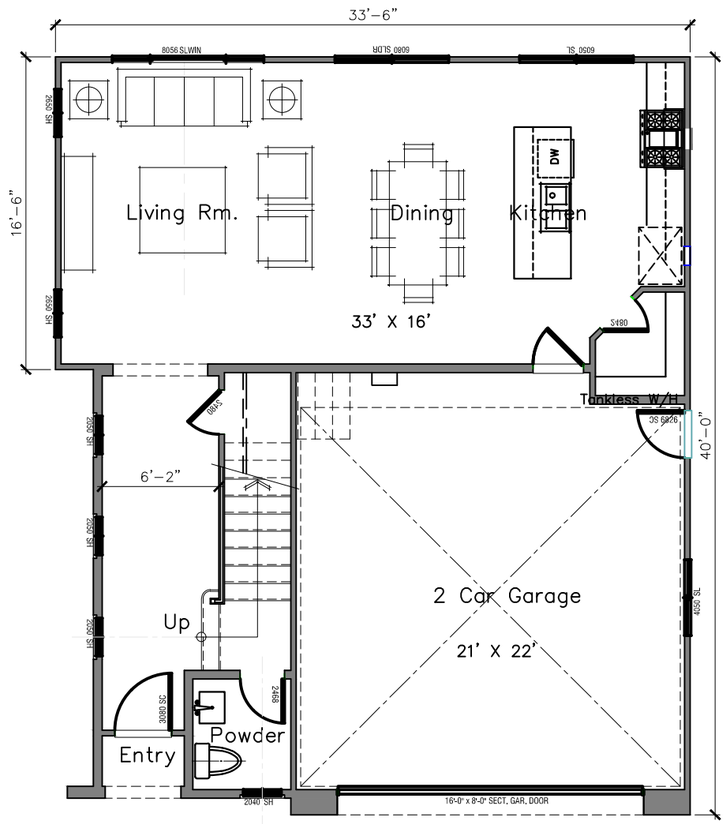

1ST FLOOR: 996 SF.

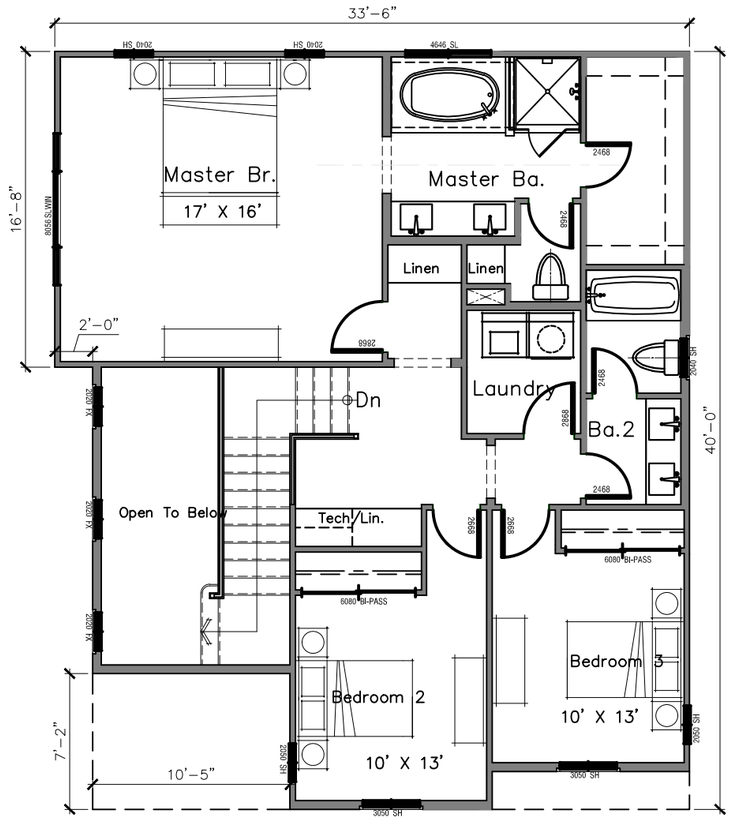

2ND FLOOR: 750 SF.

FLOOR PLAN 1 - 1,746 SF.

SCALE: 1" = 1'-0"

IN THE CITY OF WILDOMAR, STATE OF CALIFORNIA

WILDOMAR

FLOOR PLANS

FRONT ELEVATION

RIGHT ELEVATION

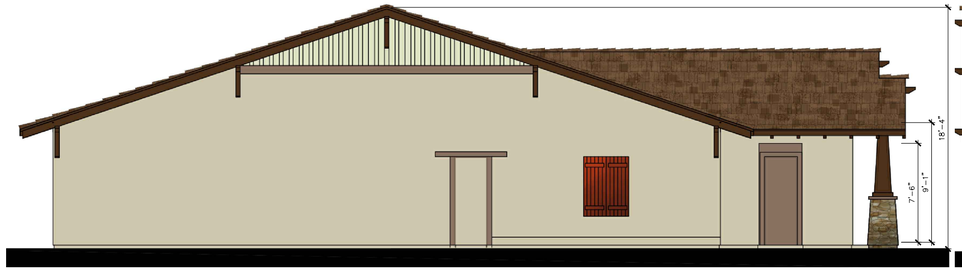

LEFT ELEVATION

REAR ELEVATION

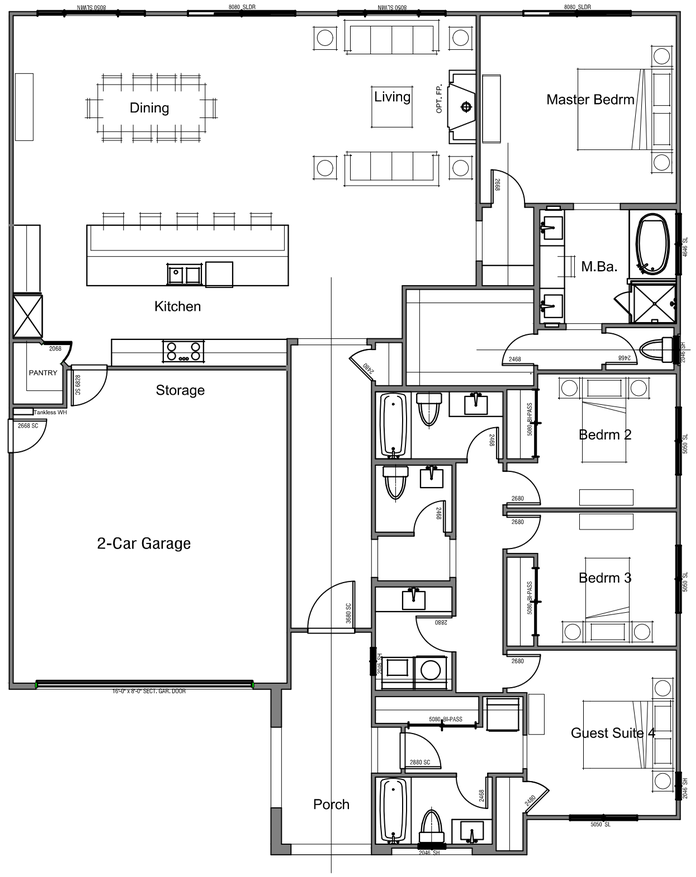

FLOOR PLAN
SCALE: 1/8" = 1'-0"

NOVA HOMES, INC.
Building Value for Homeowners

IN THE CITY OF WILDOMAR, STATE OF CALIFORNIA

WILDOMAR RIDGE

FLOOR PLANS & ELEVATIONS

PLAN 2 - CRAFTSMAN
2,254 SF. (1 STORY)
4 BED, 3.5 BATHS

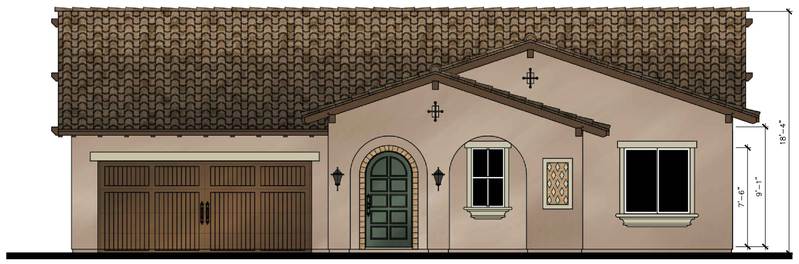

FRONT ELEVATION

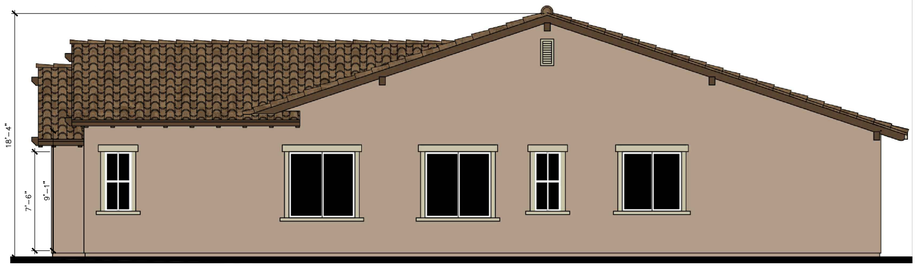

RIGHT ELEVATION

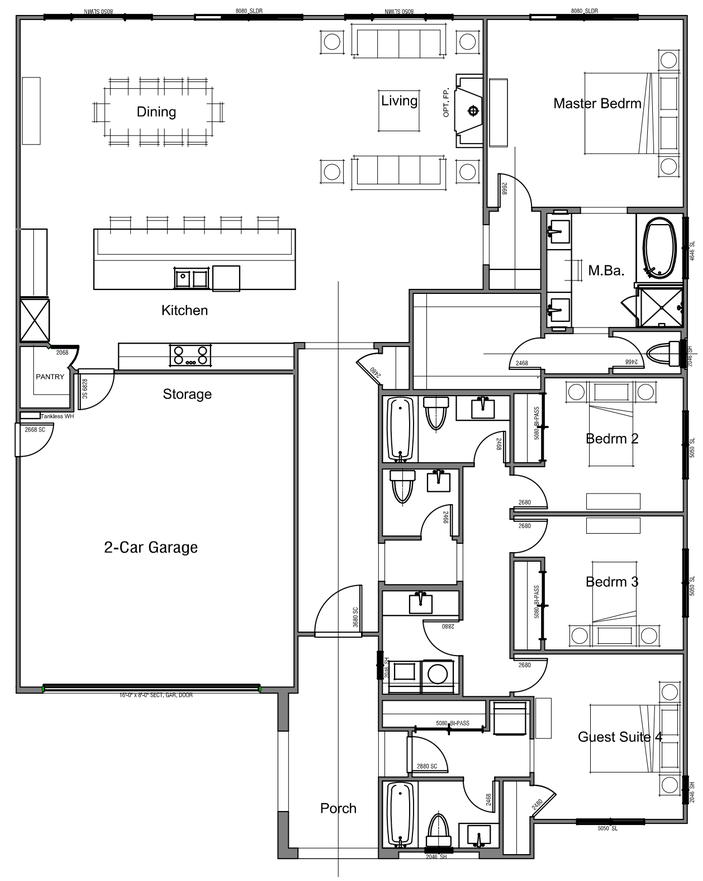

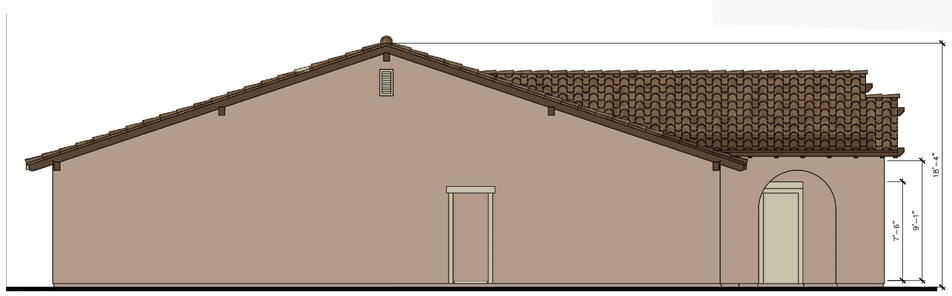

LEFT ELEVATION

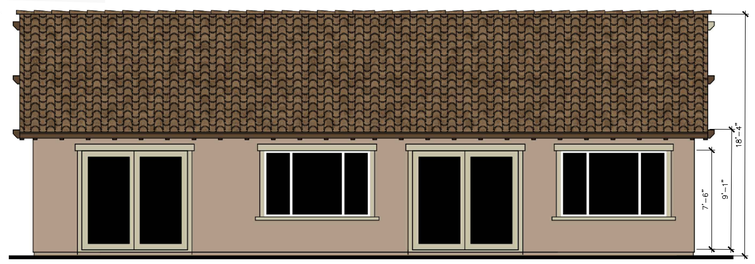

REAR ELEVATION

FLOOR PLAN
SCALE: 1/8" = 1'-0"

NOVA HOMES, INC.
Building Value for Homeowners

IN THE CITY OF WILDOMAR, STATE OF CALIFORNIA

WILDOMAR RIDGE

FLOOR PLANS & ELEVATIONS

PLAN 2 - SPANISH
2,254 SF. (1 STORY)
4 BED, 3.5 BATHS

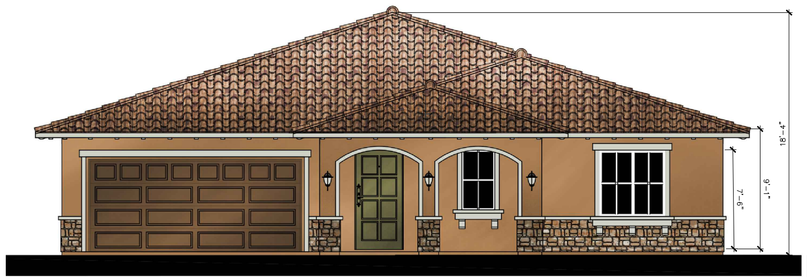

FRONT ELEVATION

RIGHT ELEVATION

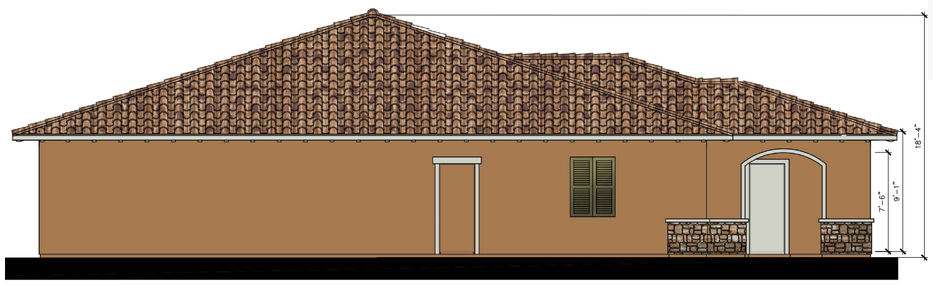

LEFT ELEVATION

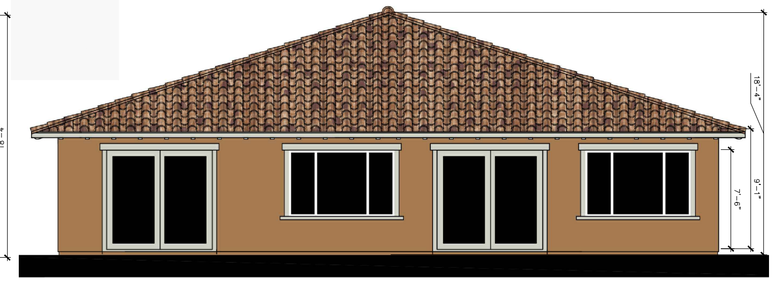

REAR ELEVATION

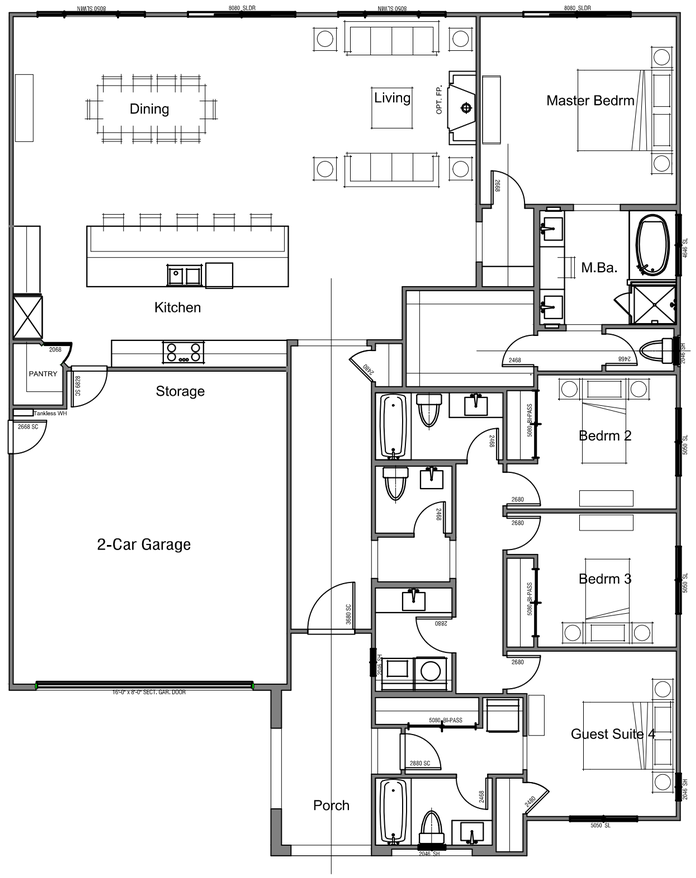

FLOOR PLAN
SCALE: 1/8" = 1'-0"

NOVA HOMES, INC.
Building Value for Homeowners

IN THE CITY OF WILDOMAR, STATE OF CALIFORNIA

WILDOMAR RIDGE

FLOOR PLANS & ELEVATIONS

PLAN 2 - TUSCAN
2,254 SF. (1 STORY)
4 BED, 3.5 BATHS

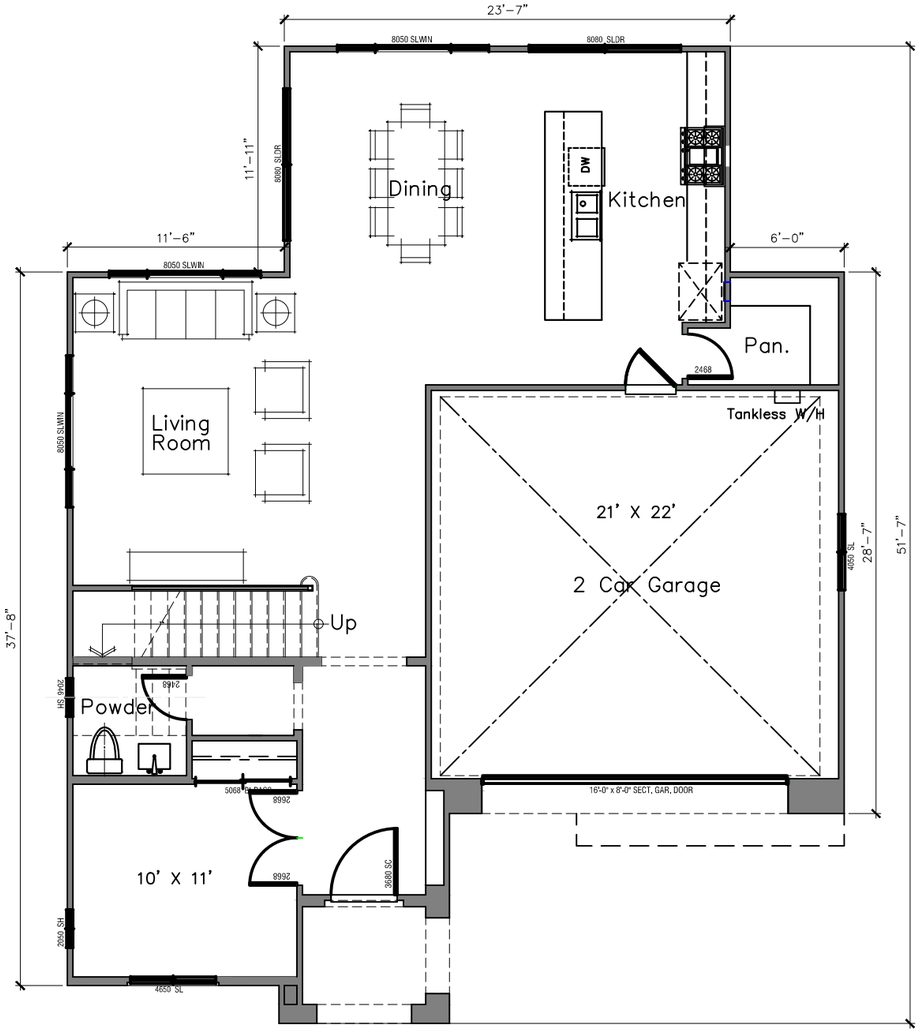

1ST FLOOR: 1307 SF.

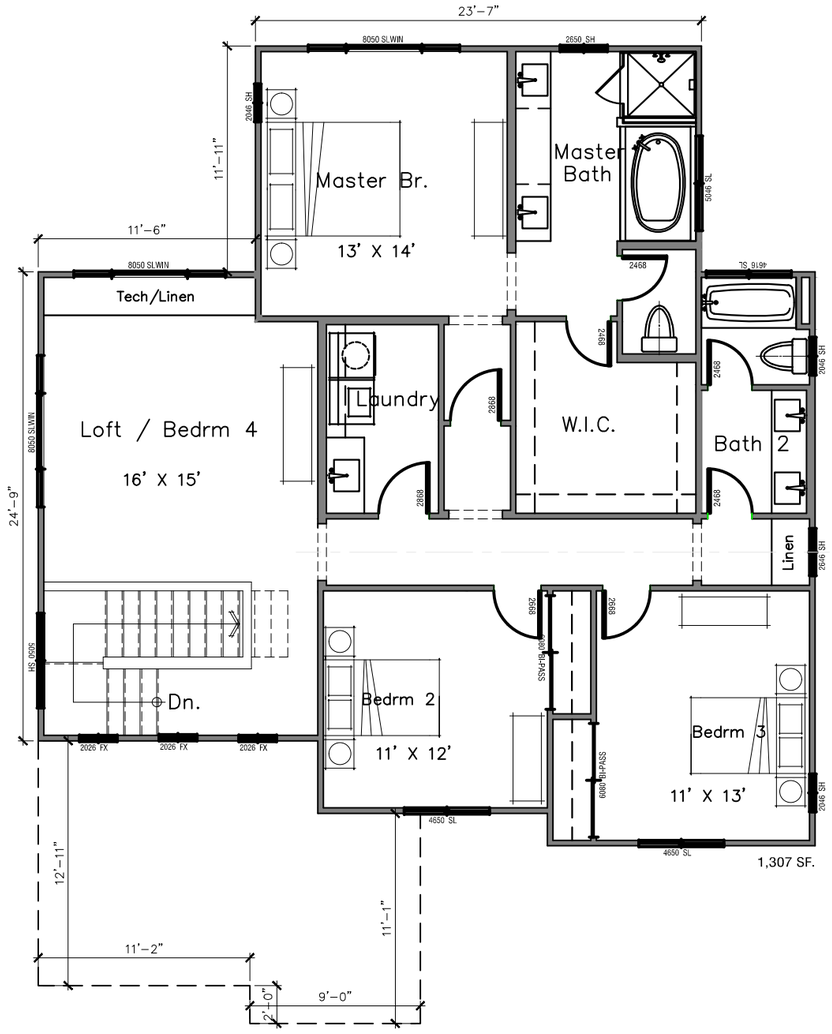

2ND FLOOR: 1197 SF.

FLOOR PLAN 2 - 2,426 SF.

SCALE: 1" = 1'-0"

IN THE CITY OF WILDOMAR, STATE OF CALIFORNIA

WILDOMAR

FLOOR PLANS

FRONT ELEVATION

RIGHT ELEVATION

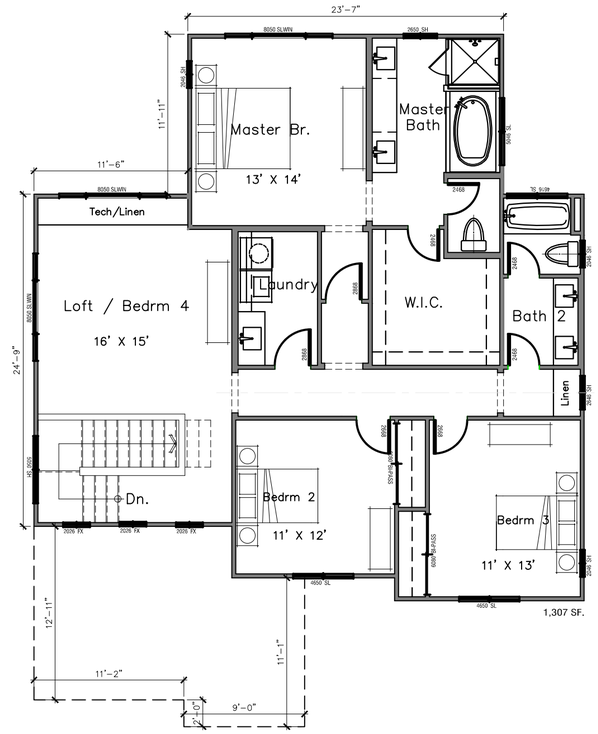

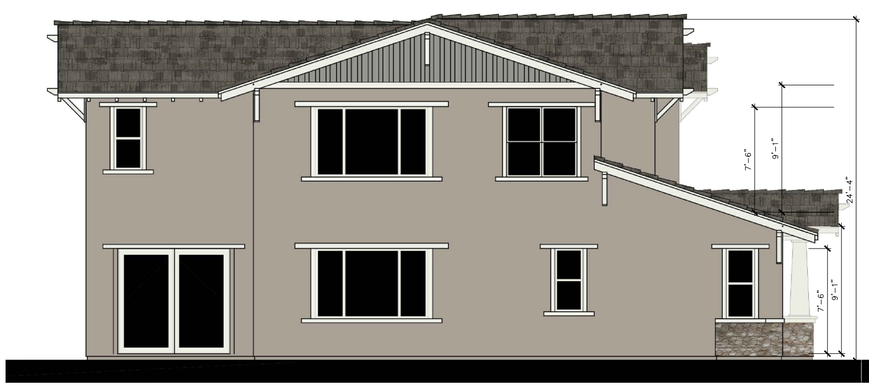

LEFT ELEVATION

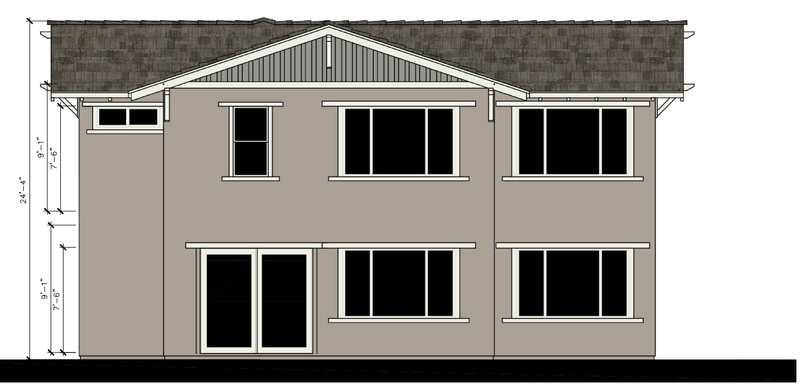

REAR ELEVATION

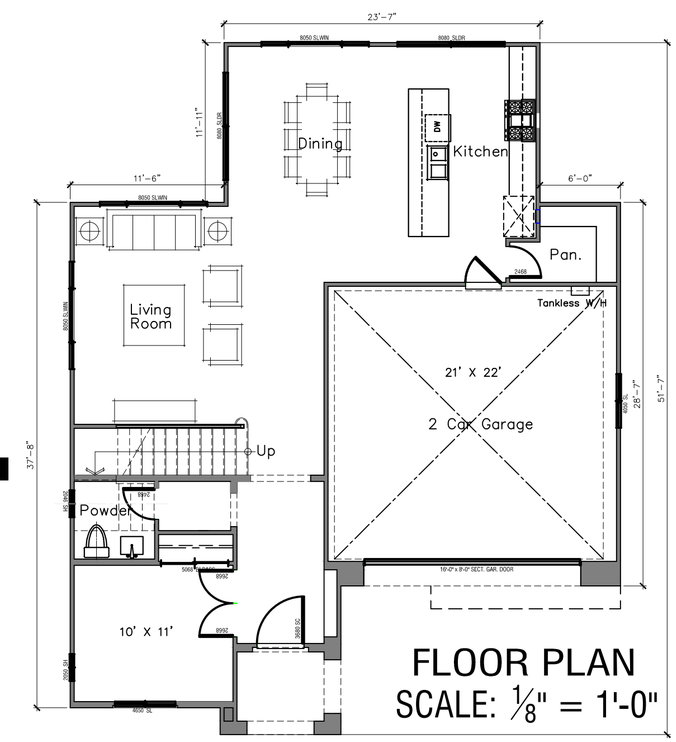

FLOOR PLAN
SCALE: 1/8" = 1'-0"

NOVA HOMES, INC.
Building Value for Homeowners

IN THE CITY OF WILDOMAR, STATE OF CALIFORNIA

WILDOMAR RIDGE

FLOOR PLANS & ELEVATIONS

PLAN 3 - CRAFTSMAN
2,426 SF. (2 STORY)
3 BED, 2.5 BATHS

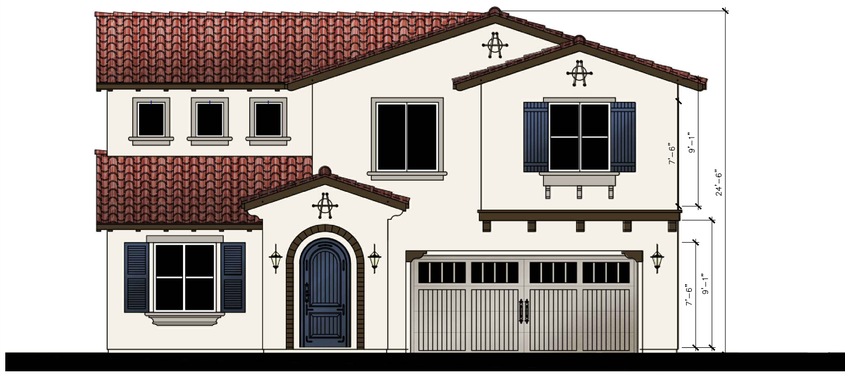

FRONT ELEVATION

RIGHT ELEVATION

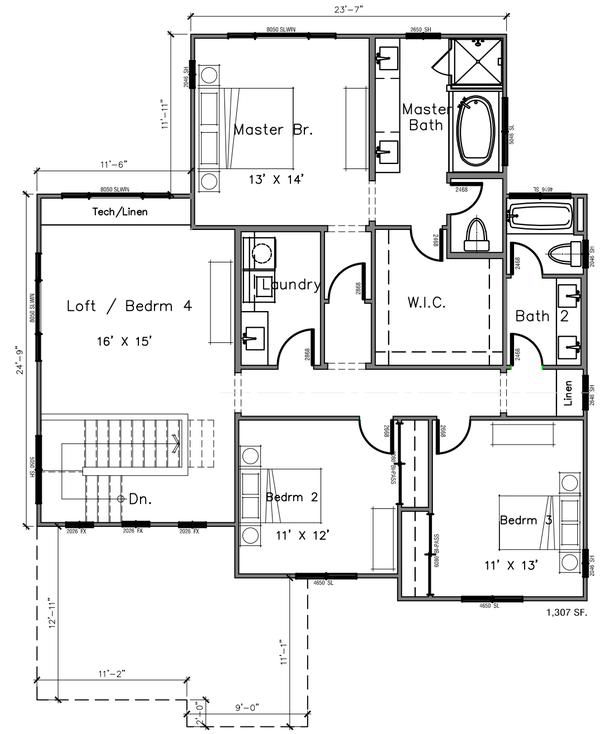

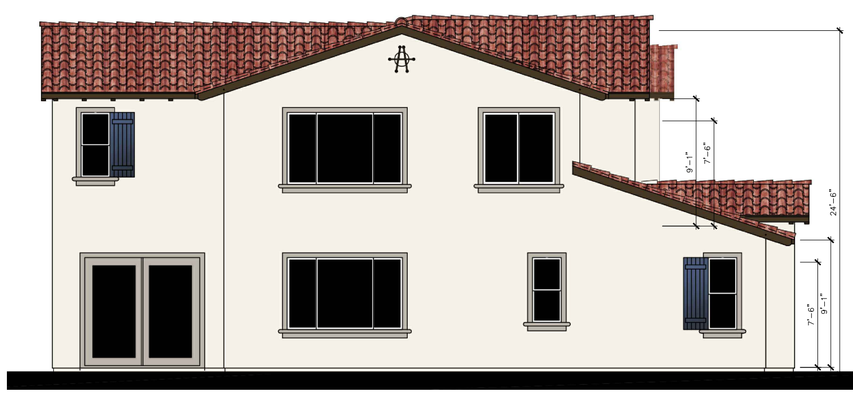

LEFT ELEVATION

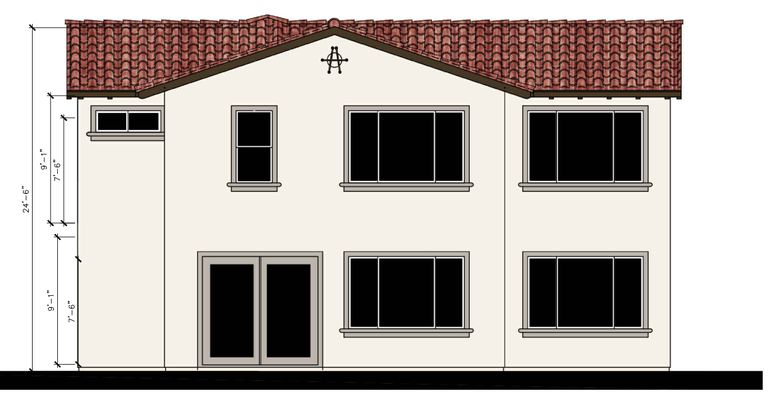

REAR ELEVATION

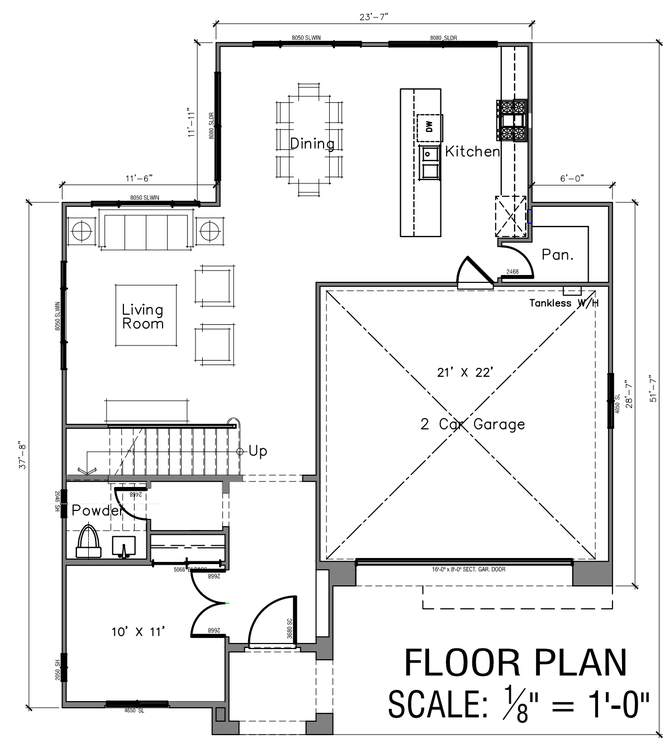

FLOOR PLAN
SCALE: 1/8" = 1'-0"

NOVA HOMES, INC.
Building Value for Homeowners

IN THE CITY OF WILDOMAR, STATE OF CALIFORNIA

WILDOMAR RIDGE

FLOOR PLANS & ELEVATIONS

PLAN 3 - SPANISH
2,426 SF. (2 STORY)
3 BED, 2.5 BATHS

FRONT ELEVATION

RIGHT ELEVATION

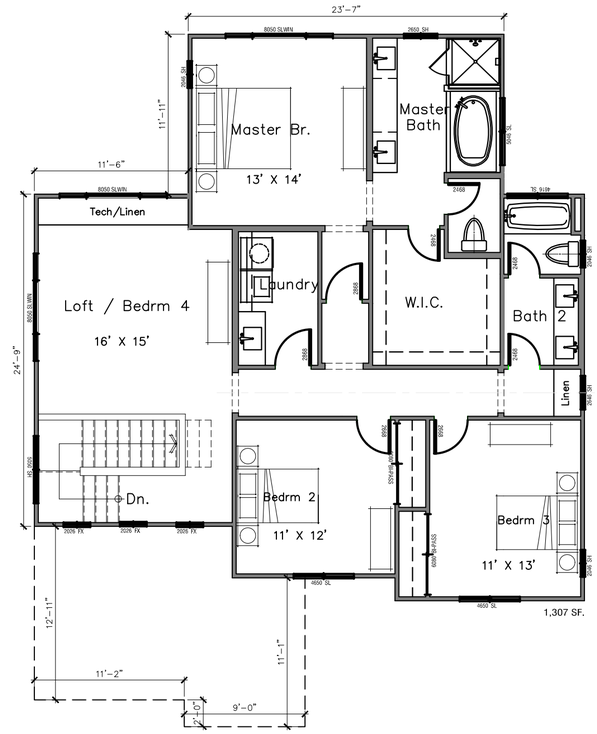

LEFT ELEVATION

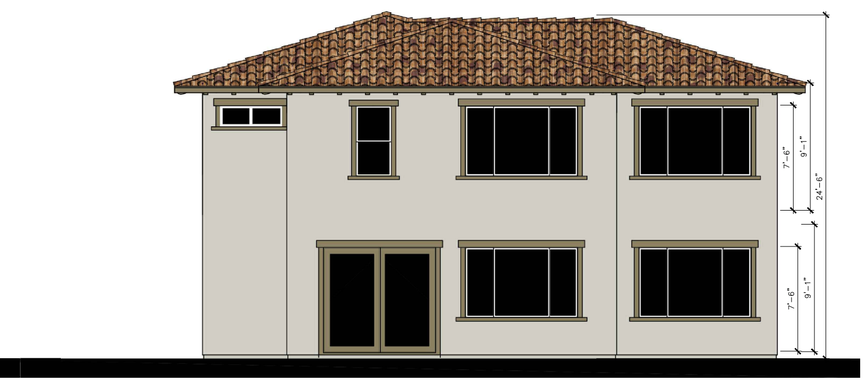

REAR ELEVATION

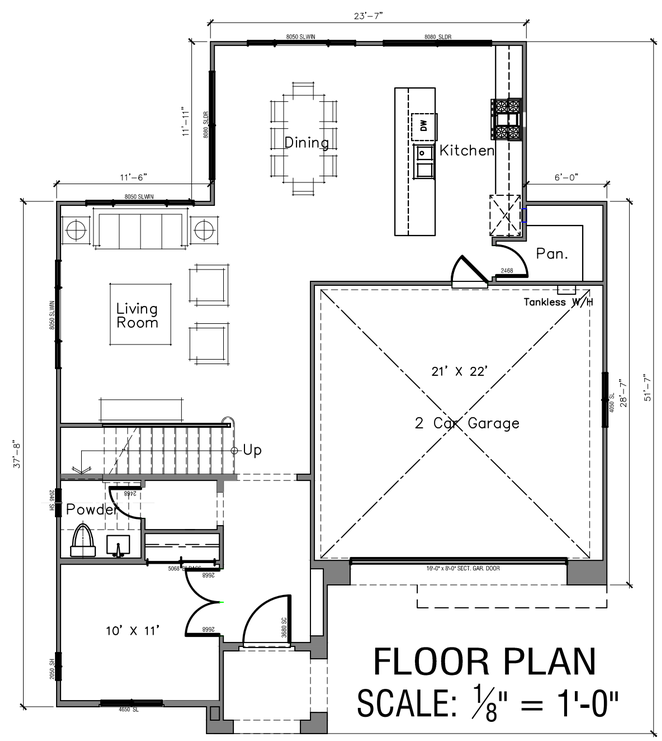

NOVA HOMES, INC.
Building Value for Homeowners

IN THE CITY OF WILDOMAR, STATE OF CALIFORNIA

WILDOMAR RIDGE

FLOOR PLANS & ELEVATIONS

PLAN 3 - TUSCAN
2,426 SF. (2 STORY)
3 BED, 2.5 BATHS

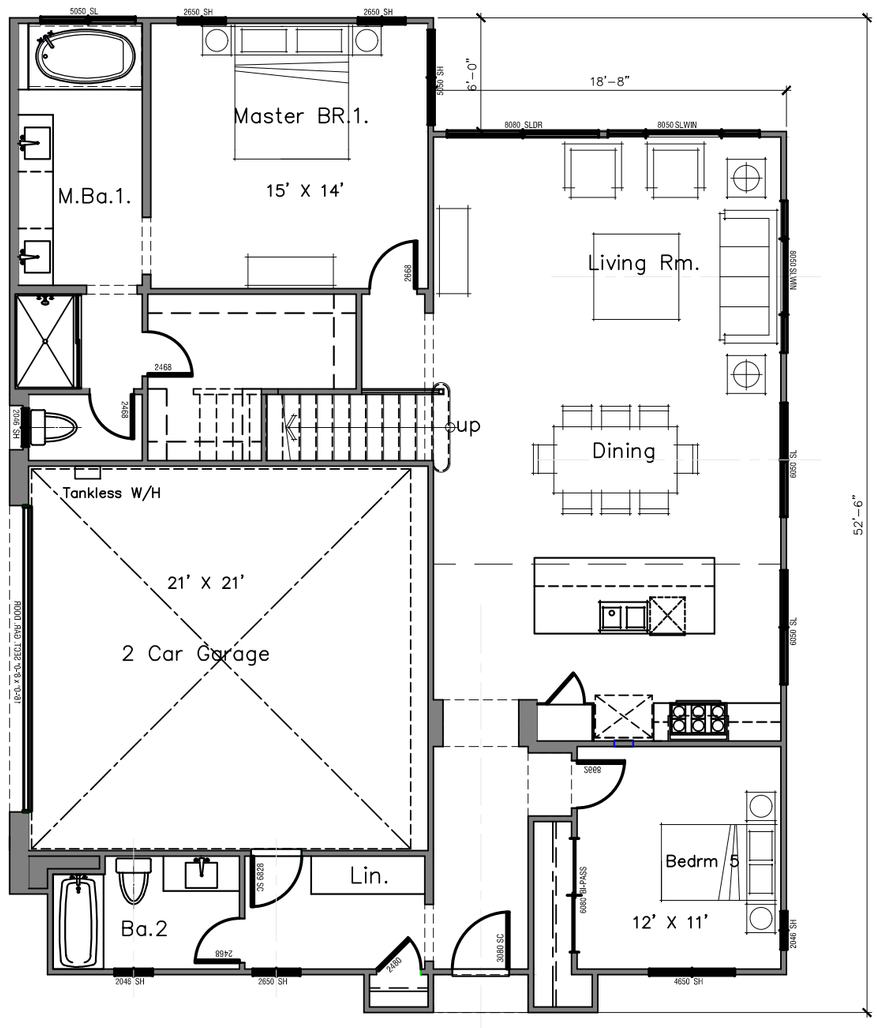

1ST FLOOR: 1,403 SF.

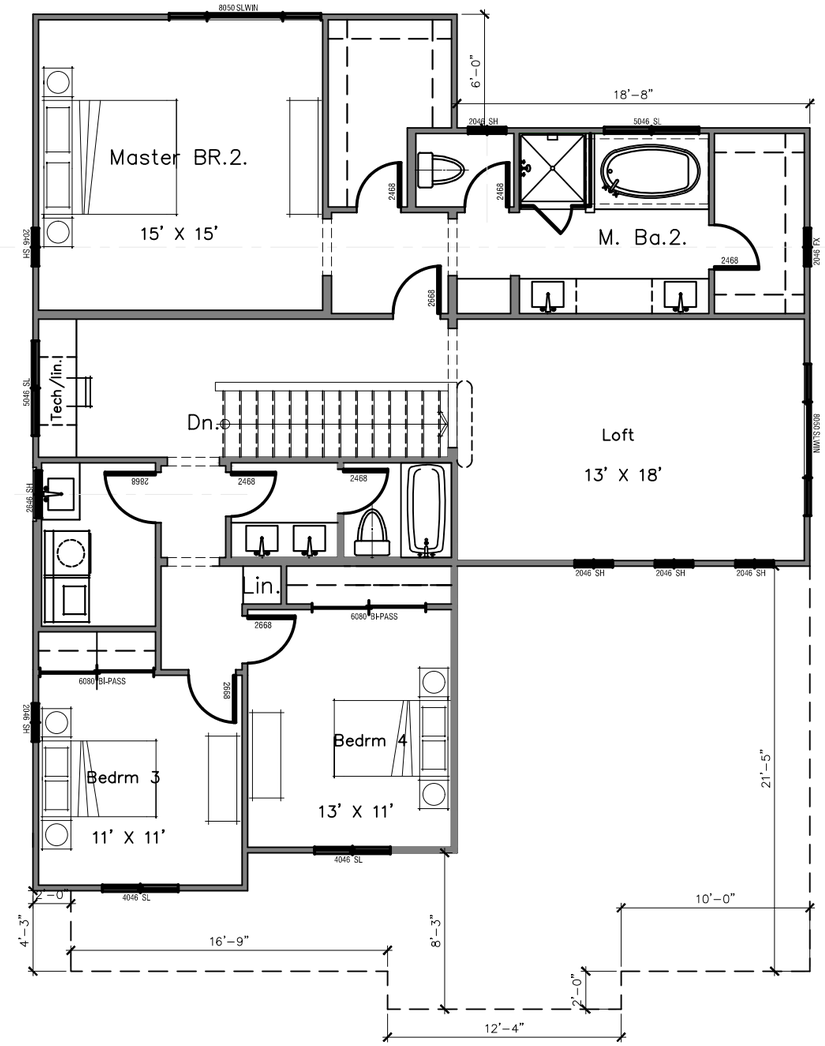

2ND FLOOR: 1,512 SF.

FLOOR PLAN 3 - 2,915 SF.

SCALE: 1" = 1'-0"

IN THE CITY OF WILDOMAR, STATE OF CALIFORNIA

WILDOMAR

FLOOR PLANS

FRONT ELEVATION

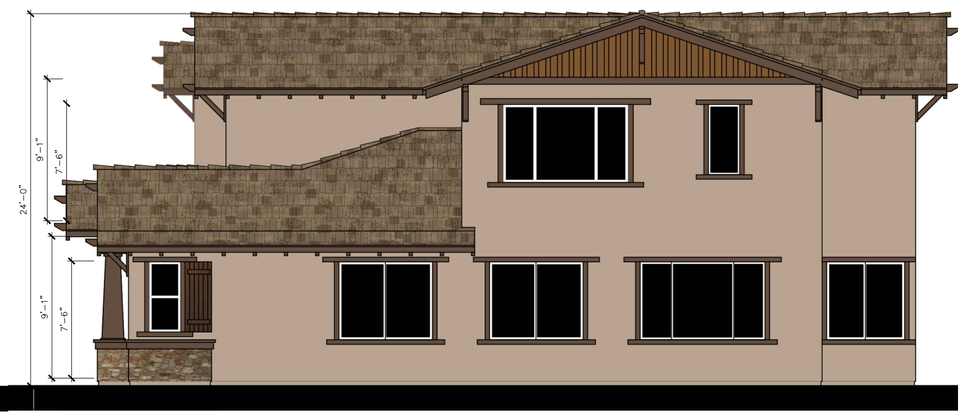

RIGHT ELEVATION

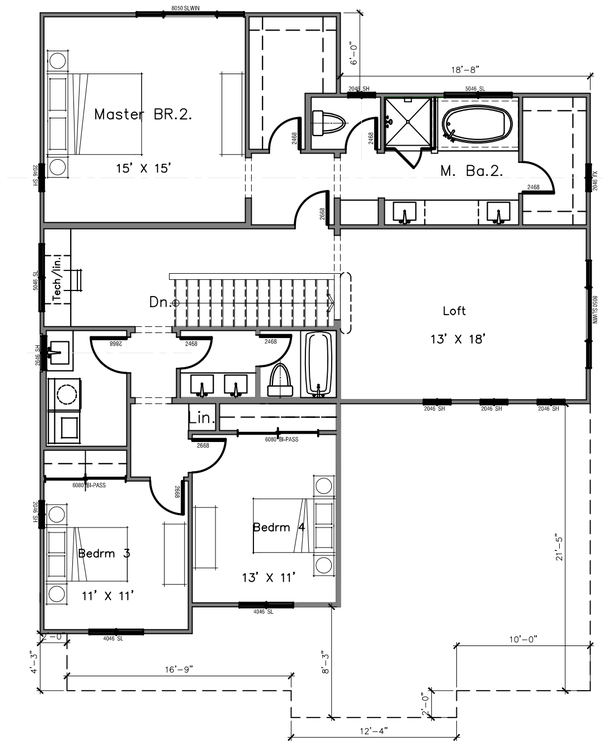

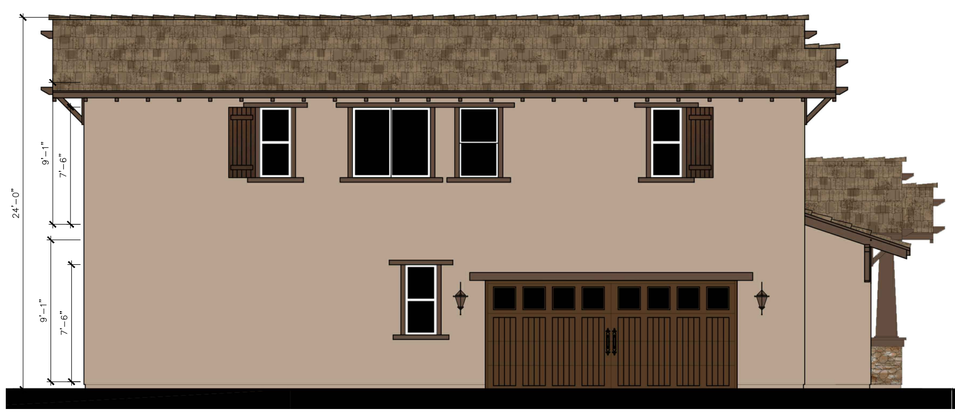

LEFT ELEVATION

REAR ELEVATION

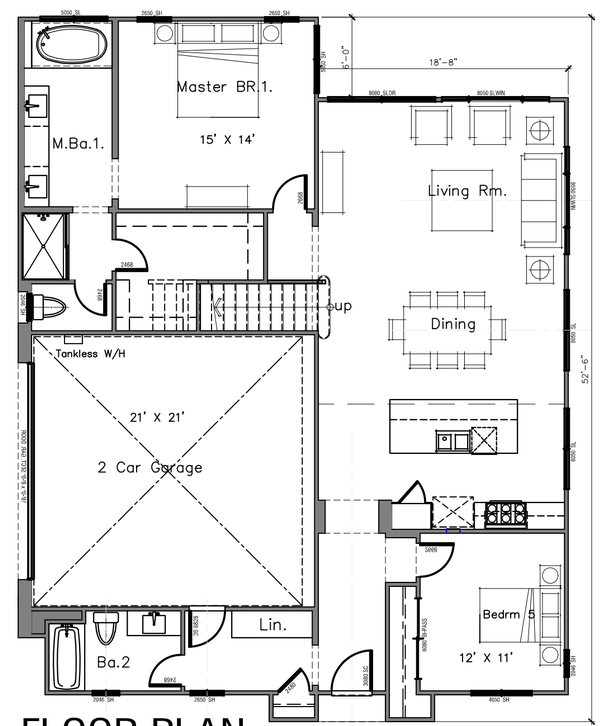

FLOOR PLAN
SCALE: 1/8" = 1'-0"

NOVA HOMES, INC.
Building Value for Homeowners

IN THE CITY OF WILDOMAR, STATE OF CALIFORNIA

WILDOMAR

FLOOR PLANS & ELEVATIONS

PLAN 4 - CRAFTSMAN
2,951 SF. (2 STORY)
5 BED, 4 BATHS

FRONT ELEVATION

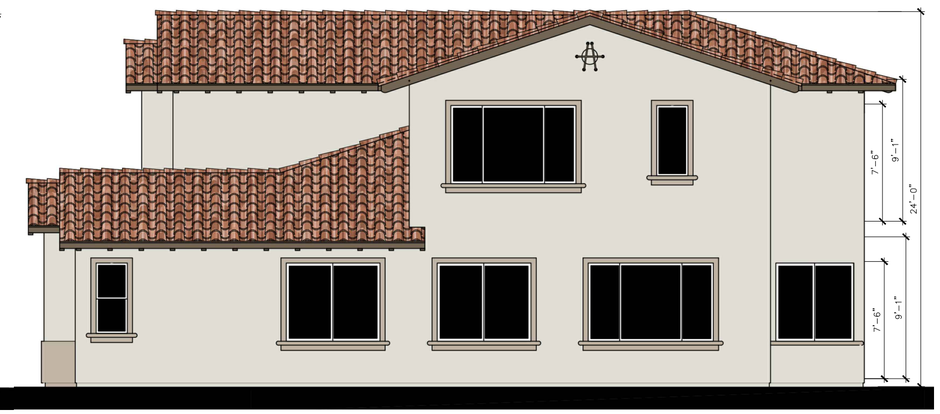

RIGHT ELEVATION

LEFT ELEVATION

REAR ELEVATION

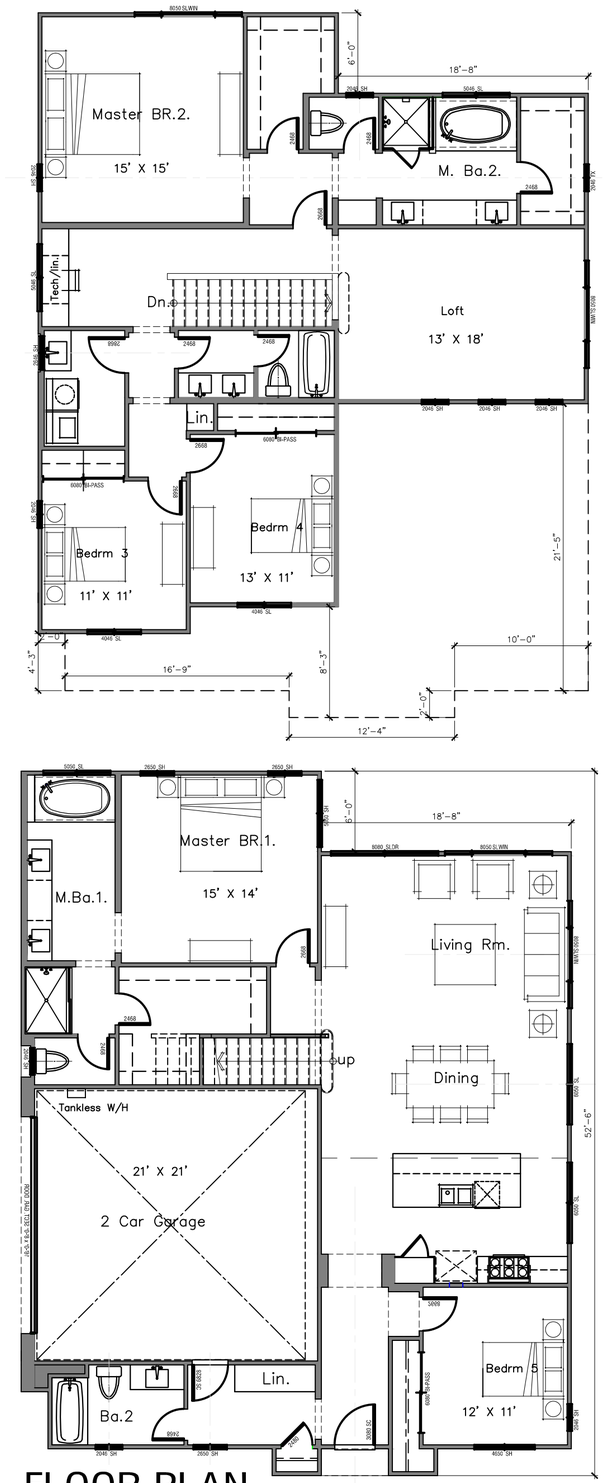

FLOOR PLAN
SCALE: 1/8" = 1'-0"

NOVA HOMES, INC.
Building Value for Homeowners

IN THE CITY OF WILDOMAR, STATE OF CALIFORNIA

WILDOMAR

FLOOR PLANS & ELEVATIONS

PLAN 4 - SPANISH
2,951 SF. (2 STORY)
5 BED, 4 BATHS

FRONT ELEVATION

RIGHT ELEVATION

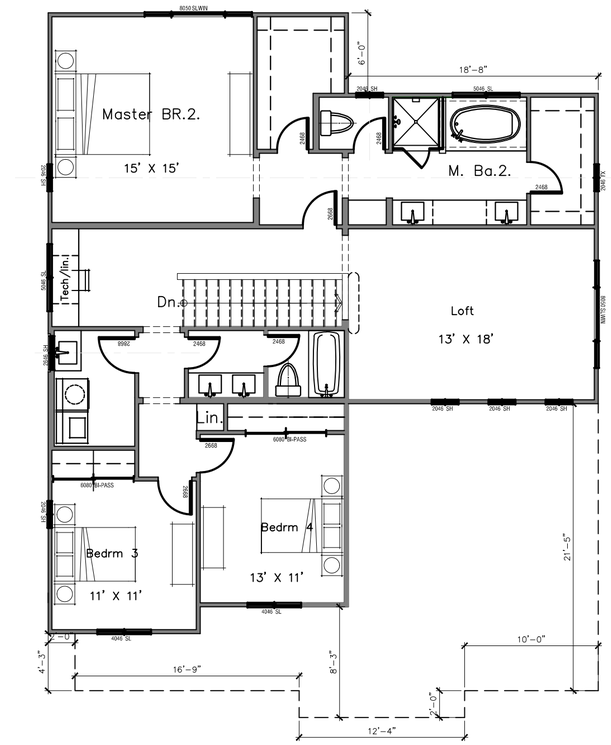

LEFT ELEVATION

REAR ELEVATION

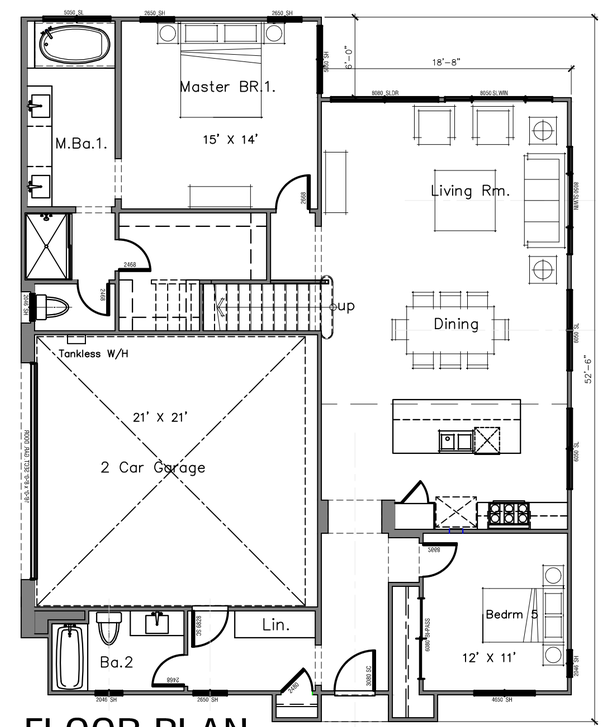

FLOOR PLAN
SCALE: 1/8" = 1'-0"

NOVA HOMES, INC.
Building Value for Homeowners

IN THE CITY OF WILDOMAR, STATE OF CALIFORNIA

WILDOMAR

FLOOR PLANS & ELEVATIONS

PLAN 4 - TUSCAN
2,951 SF. (2 STORY)
5 BED, 4 BATHS

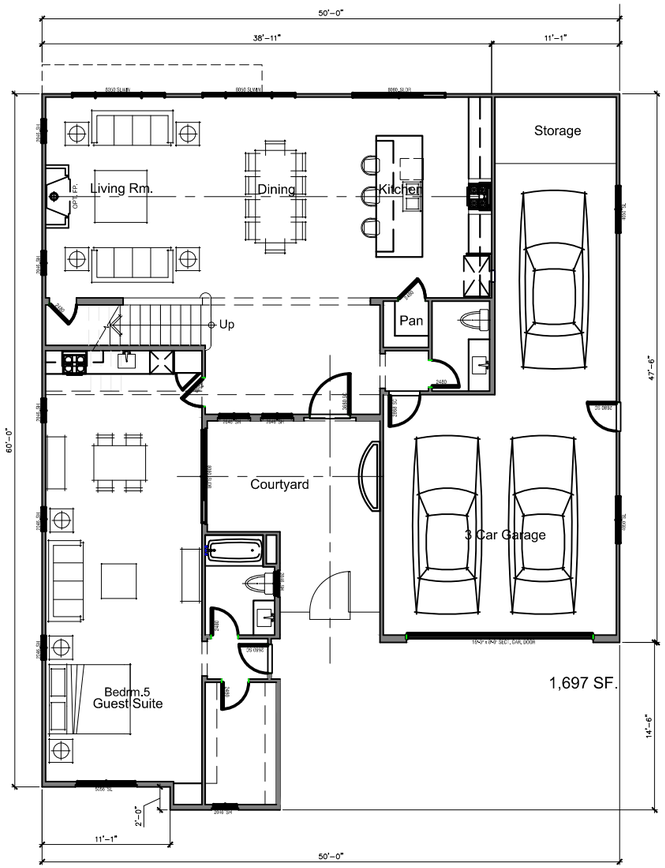

1ST FLOOR: 1,457 SF.

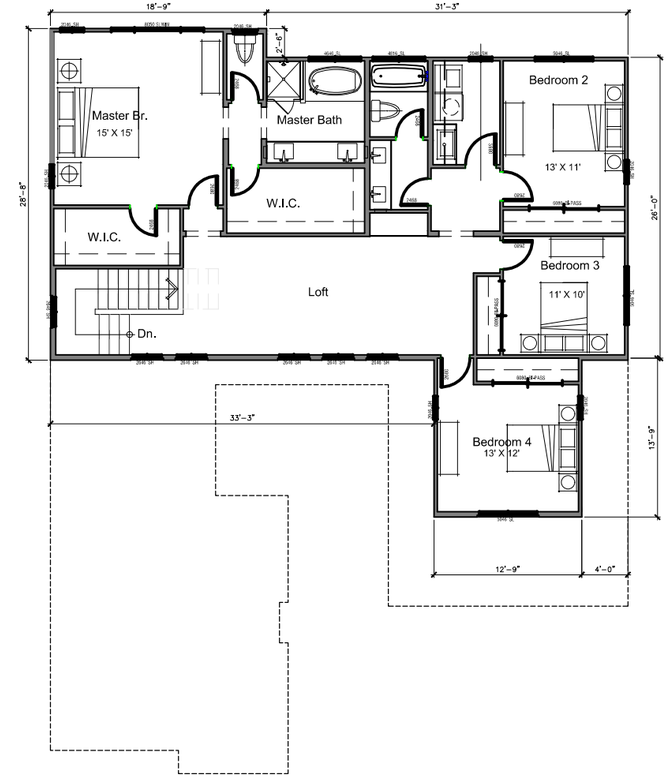

2ND FLOOR: 1,697 SF.

FLOOR PLAN 3 - 3,154 SF.

SCALE: 1" = 1'-0"

IN THE CITY OF WILDOMAR, STATE OF CALIFORNIA

WILDOMAR

FLOOR PLANS

FRONT ELEVATION

RIGHT ELEVATION

LEFT ELEVATION

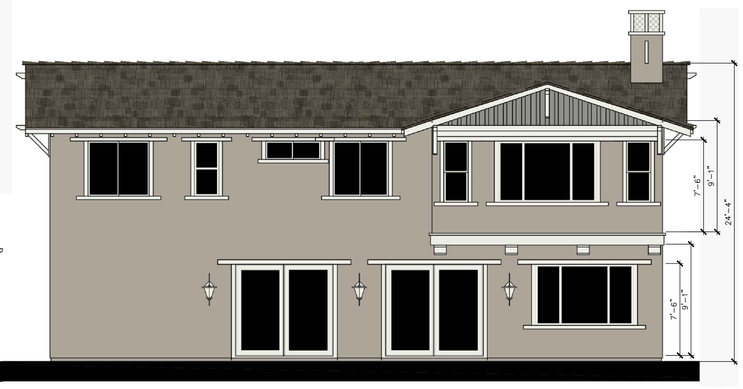

REAR ELEVATION

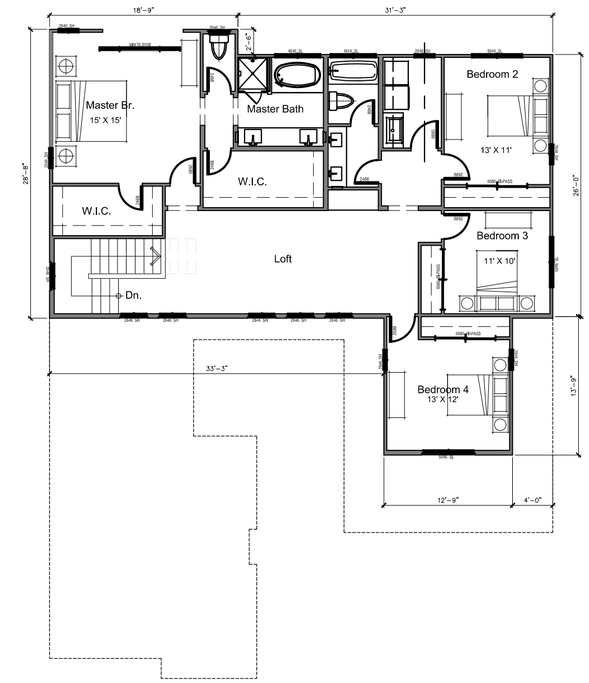

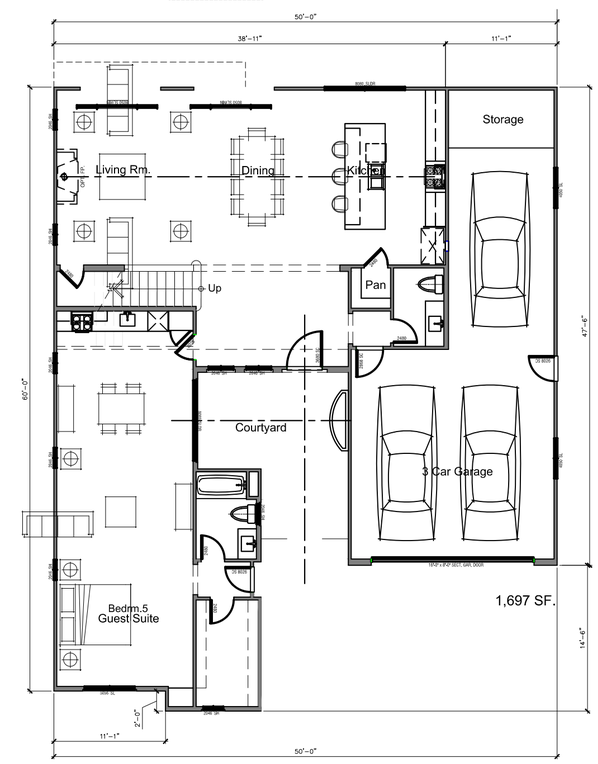

FLOOR PLAN
SCALE: 3/32" = 1'-0"

NOVA HOMES, INC.
Building Value for Homeowners

IN THE CITY OF WILDOMAR, STATE OF CALIFORNIA

WILDOMAR RIDGE

FLOOR PLANS & ELEVATIONS

PLAN 5 - CRAFTSMAN
3,160 SF. (2 STORY)
5 BED, 3.5 BATHS

FRONT ELEVATION

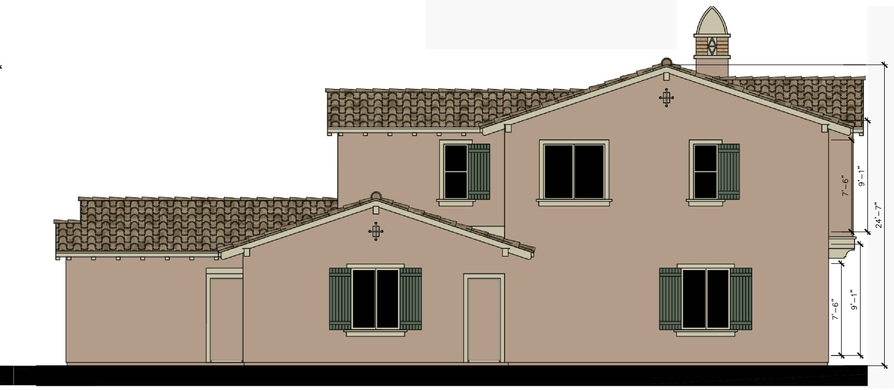

RIGHT ELEVATION

LEFT ELEVATION

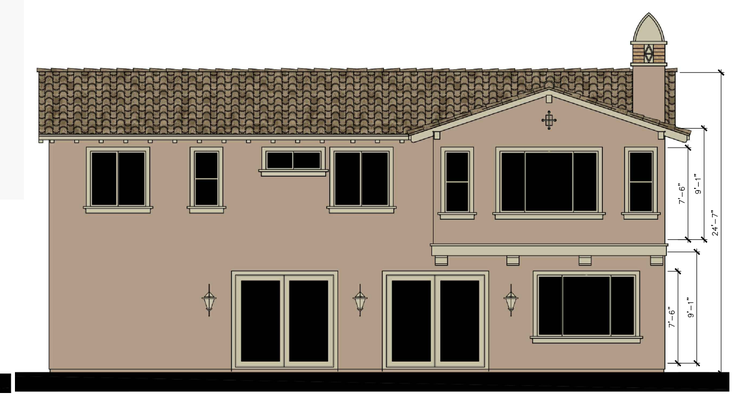

REAR ELEVATION

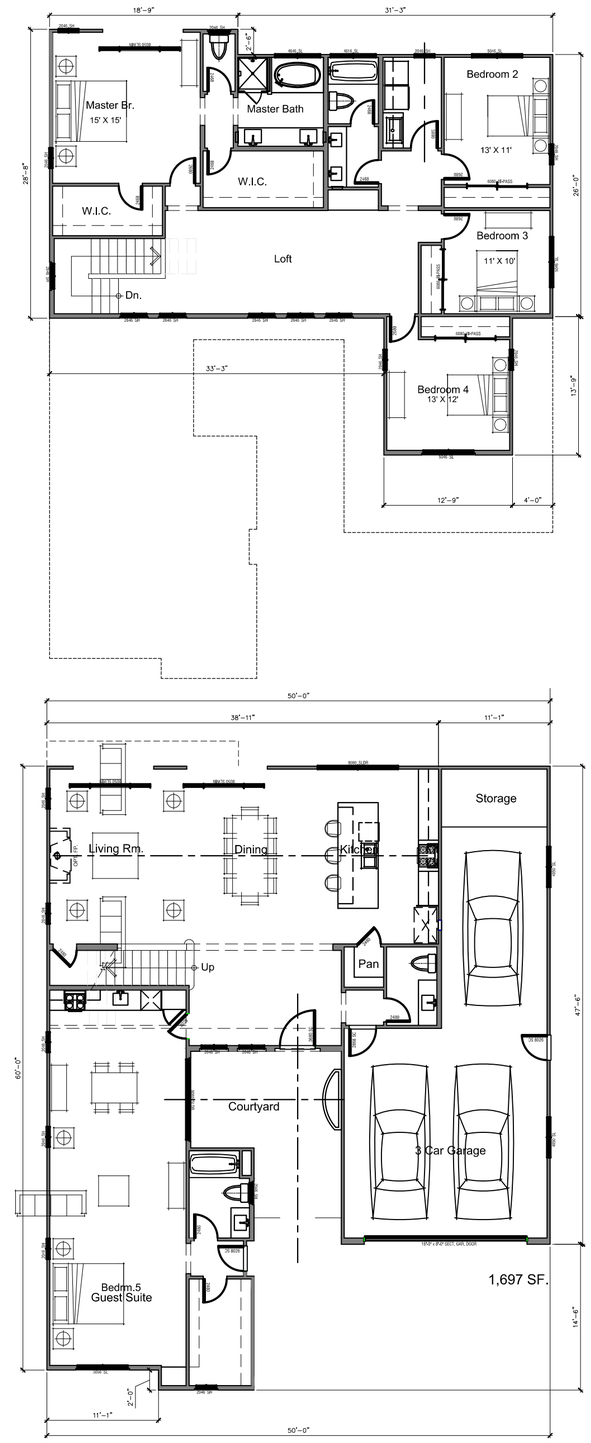

FLOOR PLAN
SCALE: 3/32" = 1'-0"

NOVA HOMES, INC.
Building Value for Homeowners

IN THE CITY OF WILDOMAR, STATE OF CALIFORNIA

WILDOMAR RIDGE

FLOOR PLANS & ELEVATIONS

PLAN 5 - SPANISH
3,160 SF. (2 STORY)
5 BED, 3.5 BATHS

FRONT ELEVATION

RIGHT ELEVATION

LEFT ELEVATION

REAR ELEVATION

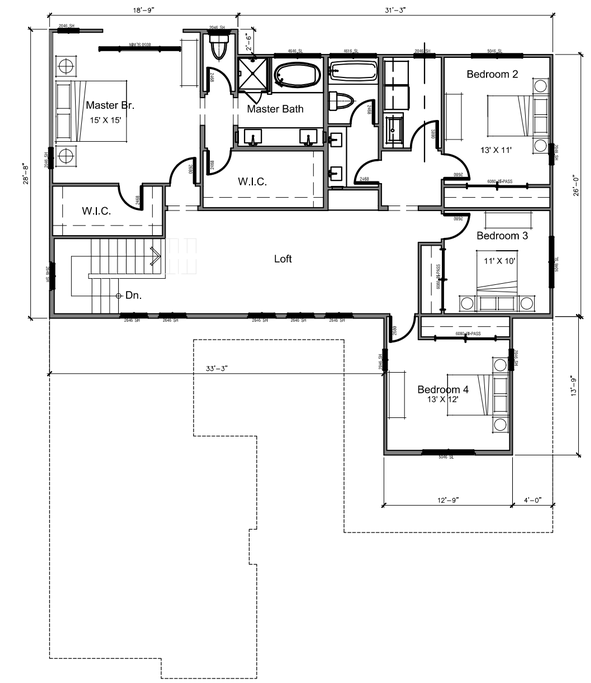

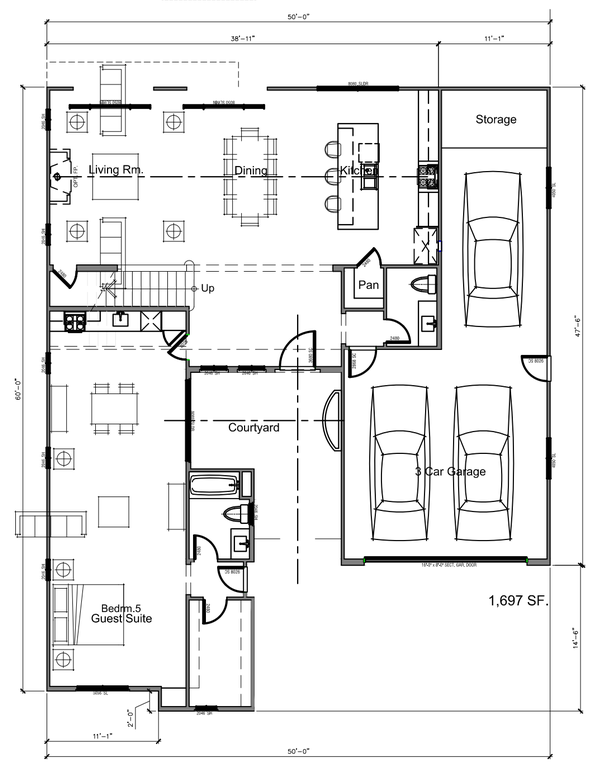

FLOOR PLAN
SCALE: 3/32" = 1'-0"

NOVA HOMES, INC.
Building Value for Homeowners

IN THE CITY OF WILDOMAR, STATE OF CALIFORNIA

WILDOMAR RIDGE

FLOOR PLANS & ELEVATIONS

PLAN 5 - TUSCAN
3,160 SF. (2 STORY)
5 BED, 3.5 BATHS

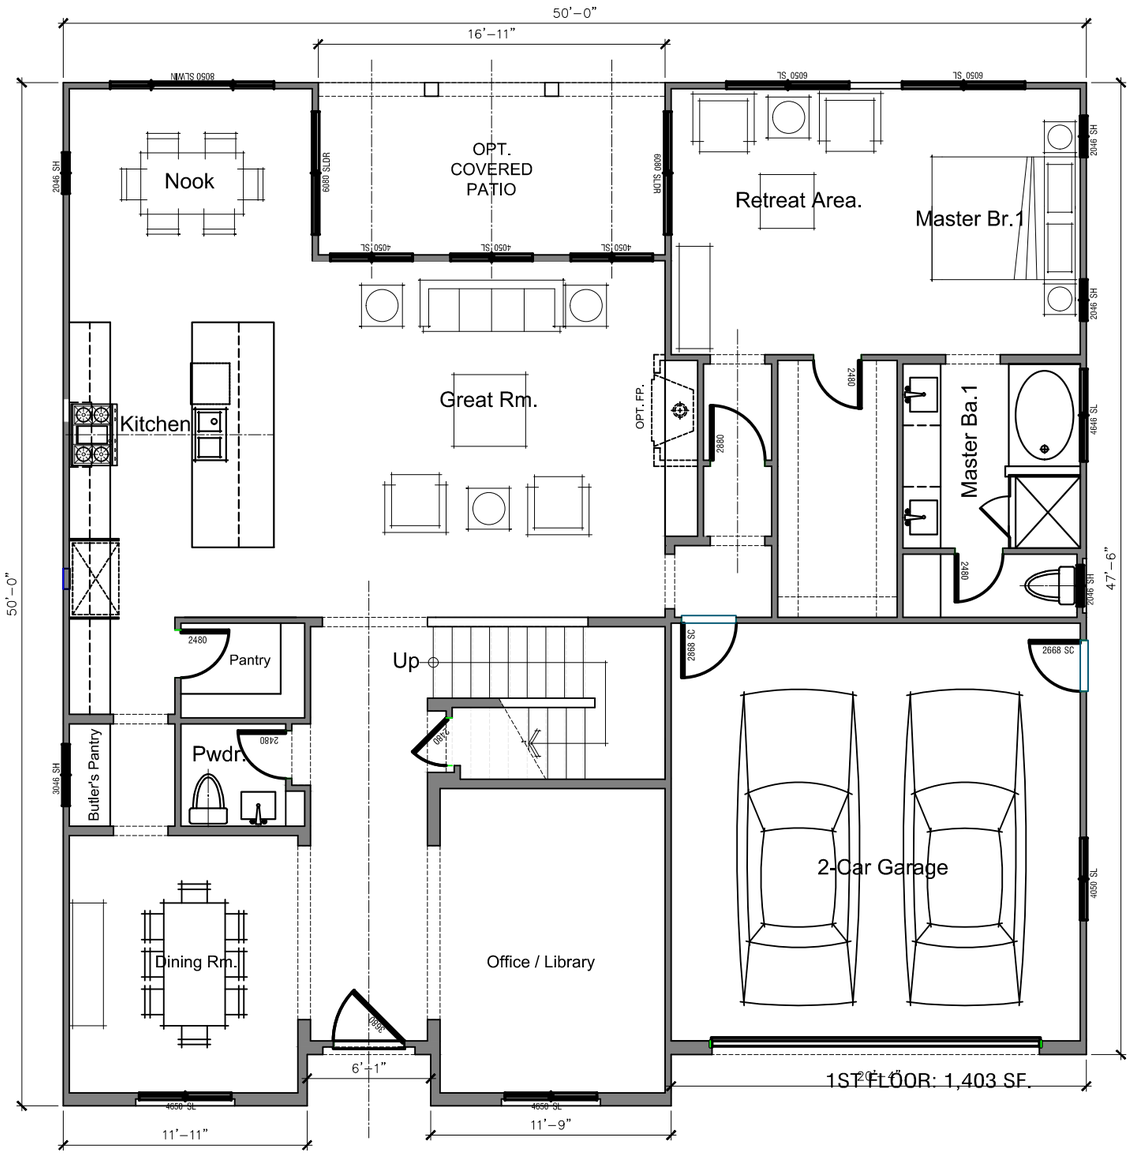

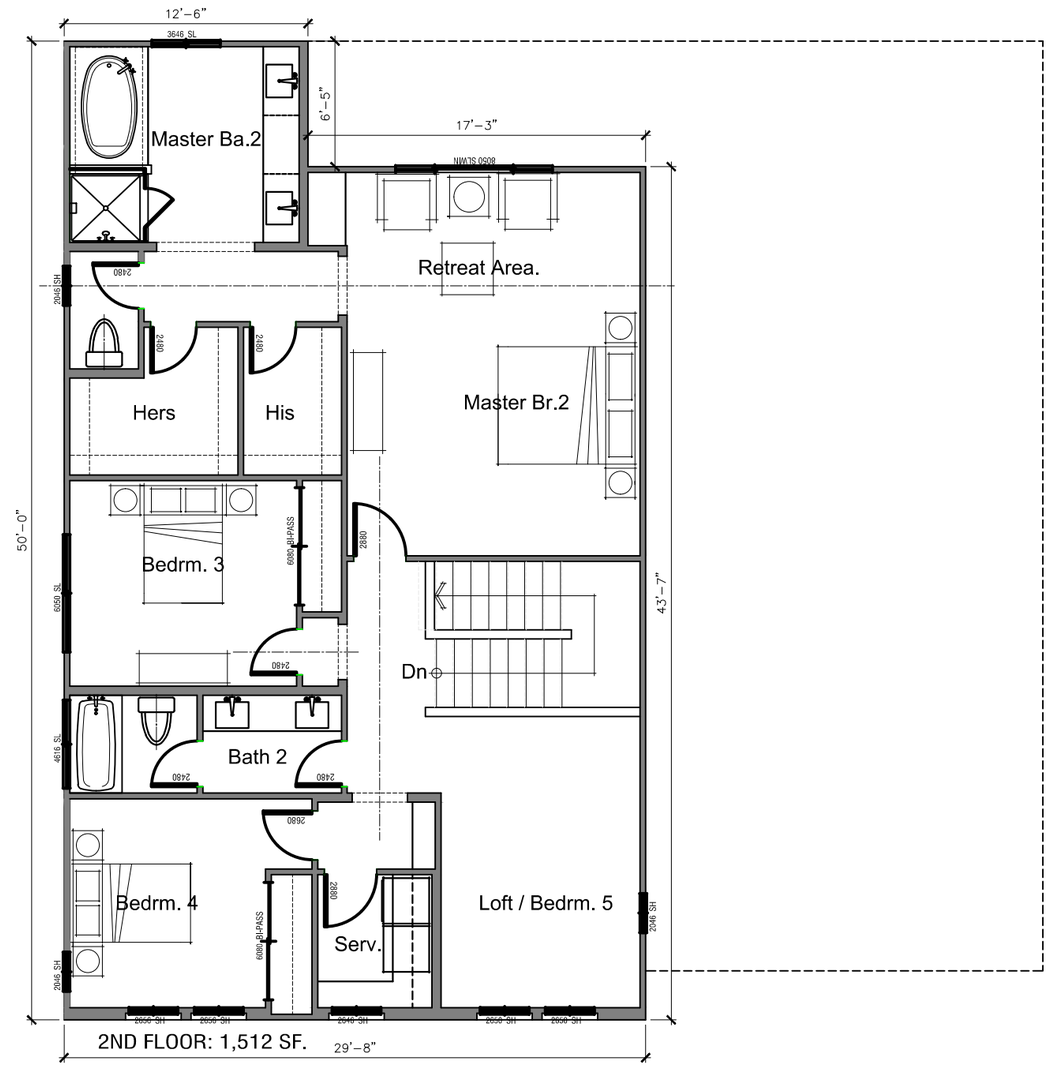

FLOOR PLAN 5 - 2,915 SF.

SCALE: 1" = 1'-0"

IN THE CITY OF WILDOMAR, STATE OF CALIFORNIA

WILDOMAR

FLOOR PLANS